
OFFICIAL PLAT

COMMON INTEREST COMMUNITY NUMBER 8, MOWER COUNTY, MINNESOTA

OAKWOOD WEST CONDOMINIUM

FLOOR PLAN

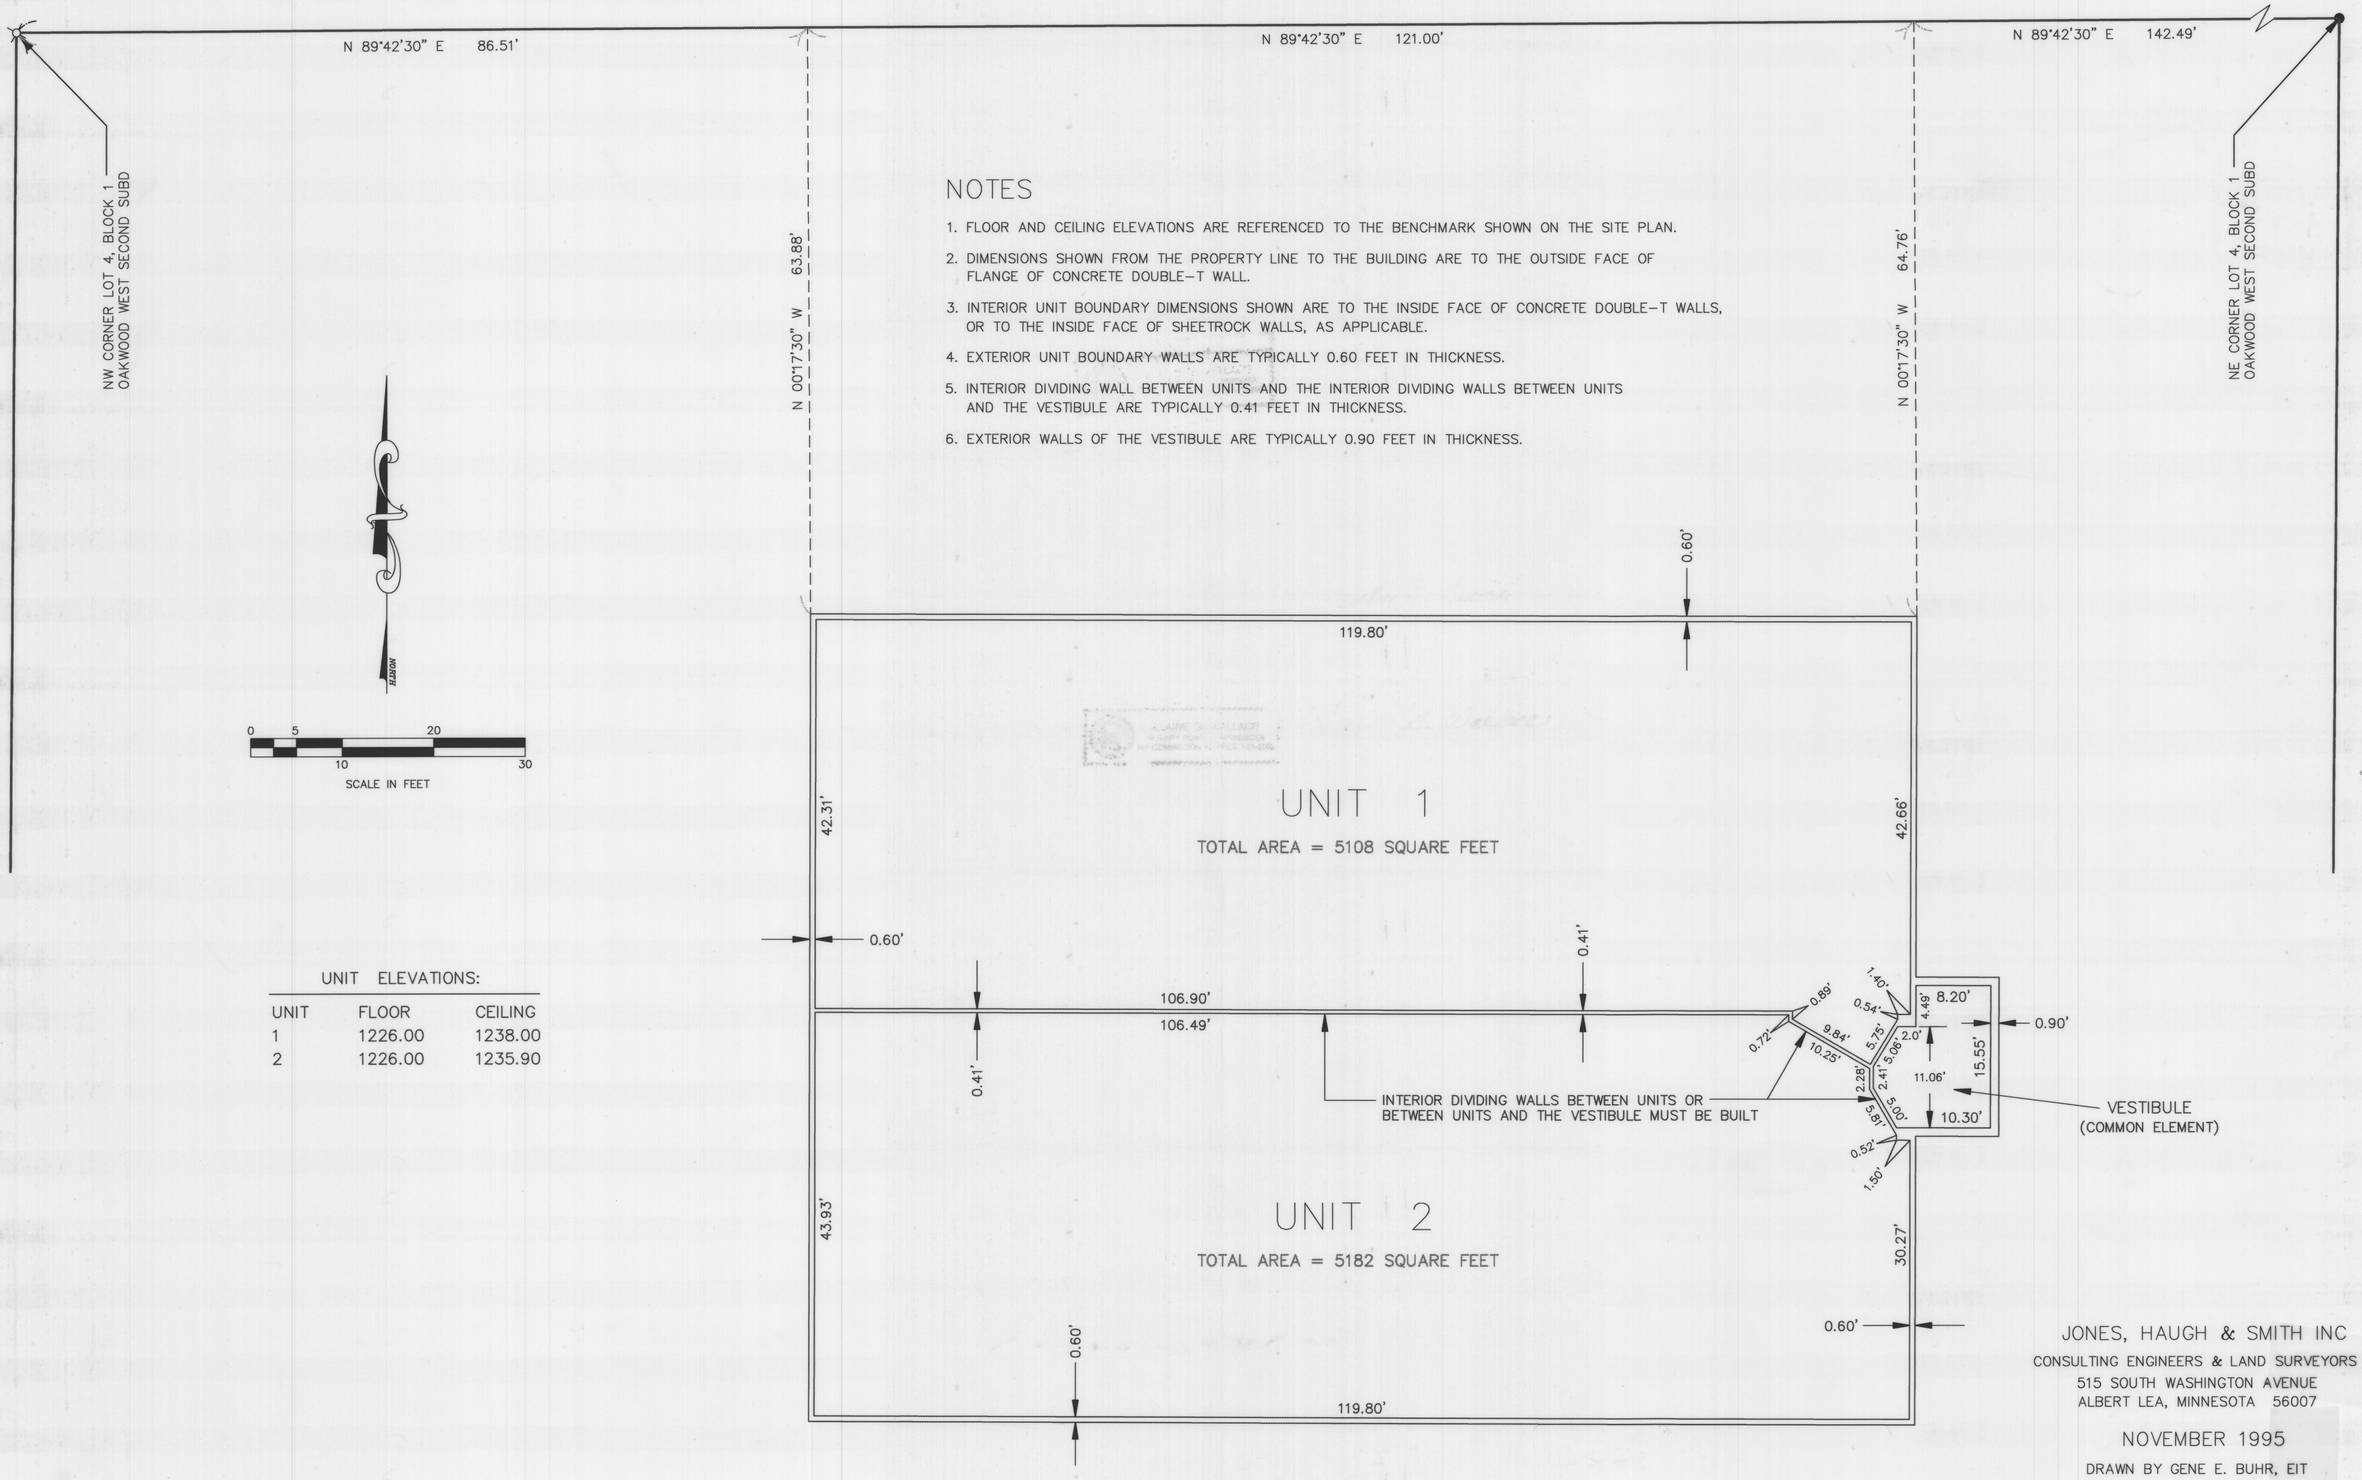

UNIT ELEVATIONS:

UNIT	FLOOR	CEILING
1	1226.00	1238.00
2	1226.00	1235.90

JONES, HAUGH & SMITH INC
CONSULTING ENGINEERS & LAND SURVEYORS
515 SOUTH WASHINGTON AVENUE
ALBERT LEA, MINNESOTA 56007

NOVEMBER 1995

DRAWN BY GENE E. BUHR, EIT

NOTES

1. FLOOR AND CEILING ELEVATIONS ARE REFERENCED TO THE BENCHMARK SHOWN ON THE SITE PLAN.
2. DIMENSIONS SHOWN FROM THE PROPERTY LINE TO THE BUILDING ARE TO THE OUTSIDE FACE OF FLANGE OF CONCRETE DOUBLE–T WALL.
3. INTERIOR UNIT BOUNDARY DIMENSIONS SHOWN ARE TO THE INSIDE FACE OF CONCRETE DOUBLE–T WALLS, OR TO THE INSIDE FACE OF SHEETROCK WALLS, AS APPLICABLE.
4. EXTERIOR UNIT BOUNDARY WALLS ARE TYPICALLY 0.60 FEET IN THICKNESS.
5. INTERIOR DIVIDING WALL BETWEEN UNITS AND THE INTERIOR DIVIDING WALLS BETWEEN UNITS AND THE VESTIBULE ARE TYPICALLY 0.41 FEET IN THICKNESS.
6. EXTERIOR WALLS OF THE VESTIBULE ARE TYPICALLY 0.90 FEET IN THICKNESS.