
COMMON INTEREST COMMUNITY NUMBER 7, MOWER COUNTY, MINNESOTA

OAK PARK VILLAGE CONDOMINIUM


SITE PLAN DETAILS

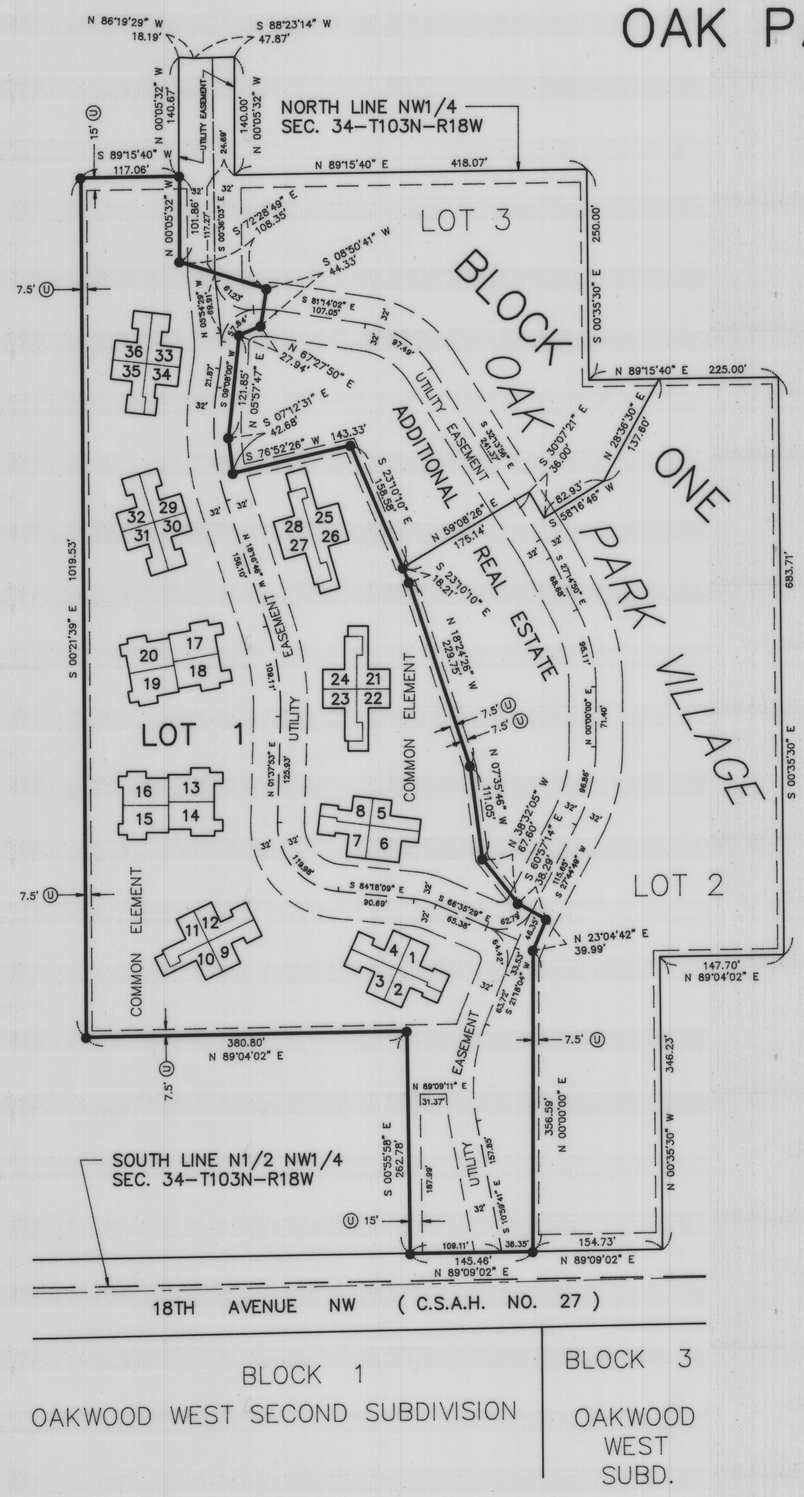


BLOCK 1
OAKWOOD WEST SECOND SUBDIVISION

BLOCK 3
OAKWOOD WEST SUBD.

LOCATION MAP

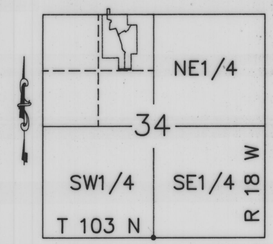

Scale: 1"=2000'

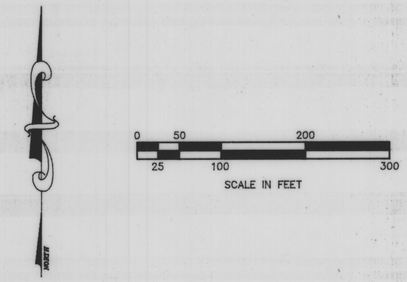

LEGEND

- ○ = 5/8" Diameter x 16" iron stake monument (capped RLS 13807) – Placed
- ● = Iron stake monument – Found
- Ⓤ = Utility Easement

NOTE:

THE LOCATION AND DIMENSIONS OF THE ROADWAY, UTILITY AND DRAINAGE EASEMENTS ARE SET FORTH IN THAT DOCUMENT RECORDED IMMEDIATELY PRIOR HERETO. THE EASEMENTS CONTAINED THEREIN BOTH BENEFIT AND BURDEN OAK PARK VILLAGE CONDOMINIUM.

UNITS 5–8, 9–12, 13–16, 21–24 & 29–32 ARE UNDER CONSTRUCTION AND MUST BE BUILT.

UNITS 1–4, 17–20, 25–28 & 33–36 ARE NOT STARTED AND MUST BE BUILT.

JONES, HAUGH & SMITH INC
CONSULTING ENGINEERS & LAND SURVEYORS
515 SOUTH WASHINGTON AVENUE
ALBERT LEA, MINNESOTA 56007

JANUARY 1995

DRAWN BY GENE E. BUHR, EIT

BK14 Plats Pg 85