

ADDENDUM NO. 1 TO COMMON INTEREST COMMUNITY NUMBER 7, MOWER COUNTY, MINNESOTA

OAK PARK VILLAGE CONDOMINIUM


SITE PLAN DETAILS

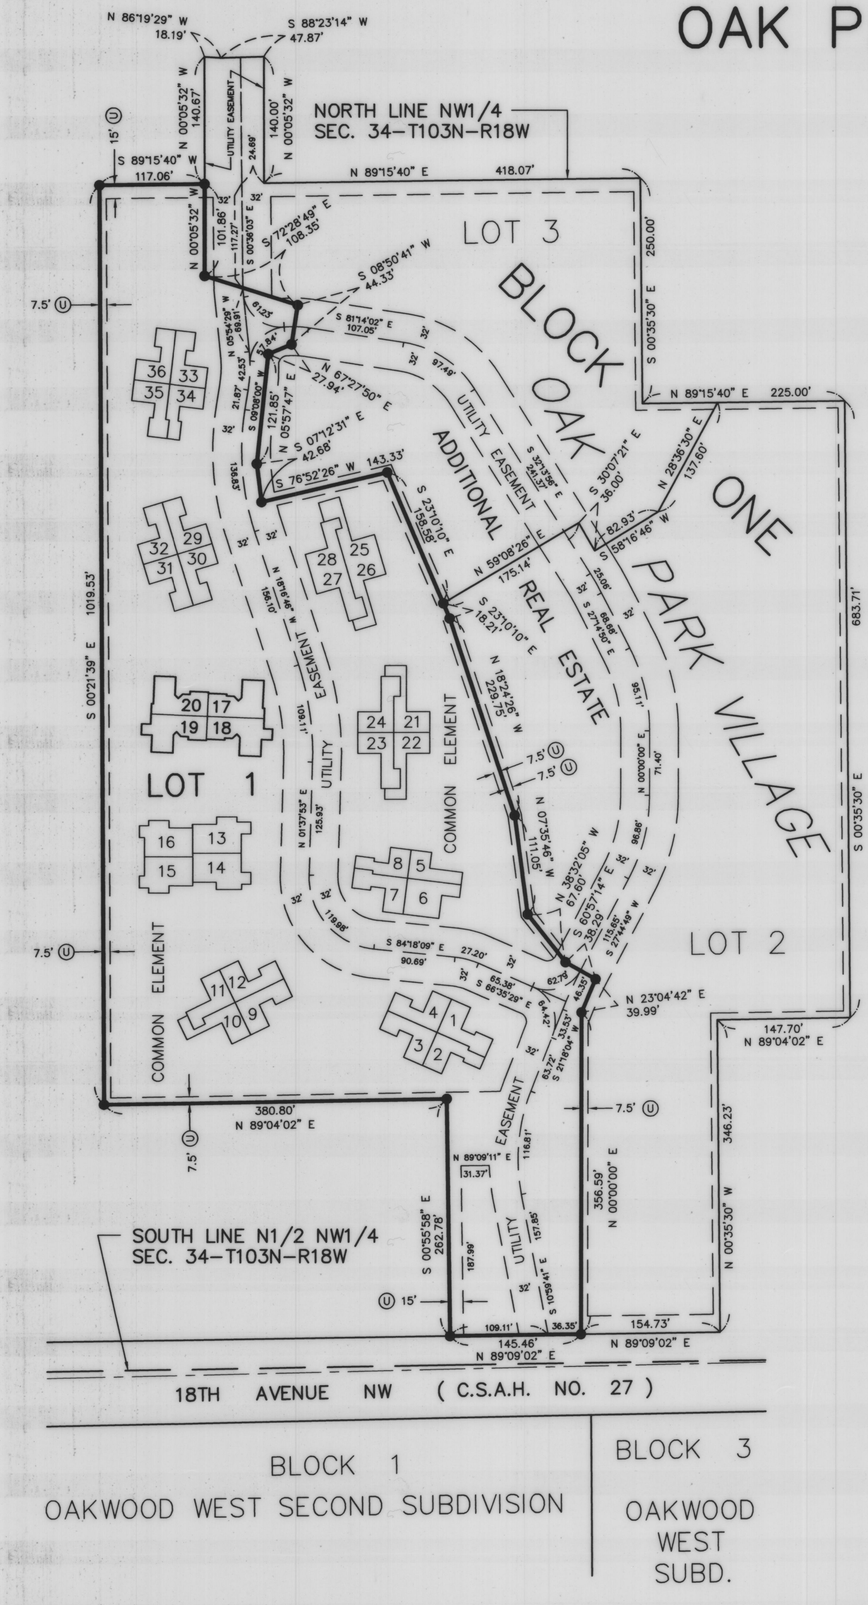

LOCATION MAP

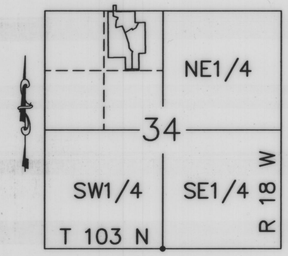

Scale: 1"=2000'

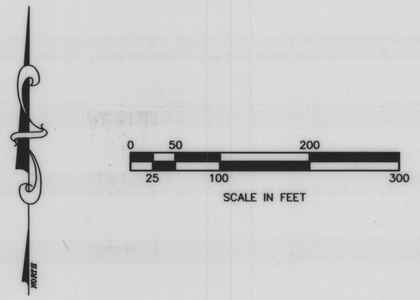

LEGEND

- ○ = 5/8" Diameter x 16" iron stake monument (capped RLS 13807) – Placed
- ● = Iron stake monument – Found
- (U) = Utility Easement

NOTE:

THE LOCATION AND DIMENSIONS OF THE ROADWAY, UTILITY AND DRAINAGE EASEMENTS ARE SET FORTH IN THAT DOCUMENT RECORDED IMMEDIATELY PRIOR HERETO. THE EASEMENTS CONTAINED THEREIN BOTH BENEFIT AND BURDEN OAK PARK VILLAGE CONDOMINIUM.

JONES, HAUGH & SMITH INC
CONSULTING ENGINEERS & LAND SURVEYORS
515 SOUTH WASHINGTON AVENUE
ALBERT LEA, MINNESOTA 56007

FEBRUARY 1997

DRAWN BY GENE E. BUHR, EIT

Book 15 Plats Pgs 48 & 49