
ADDENDUM NO. 7 TO COMMON INTEREST COMMUNITY NUMBER 7, MOWER COUNTY, MINNESOTA

OAK PARK VILLAGE CONDOMINIUM

SITE PLAN DETAILS

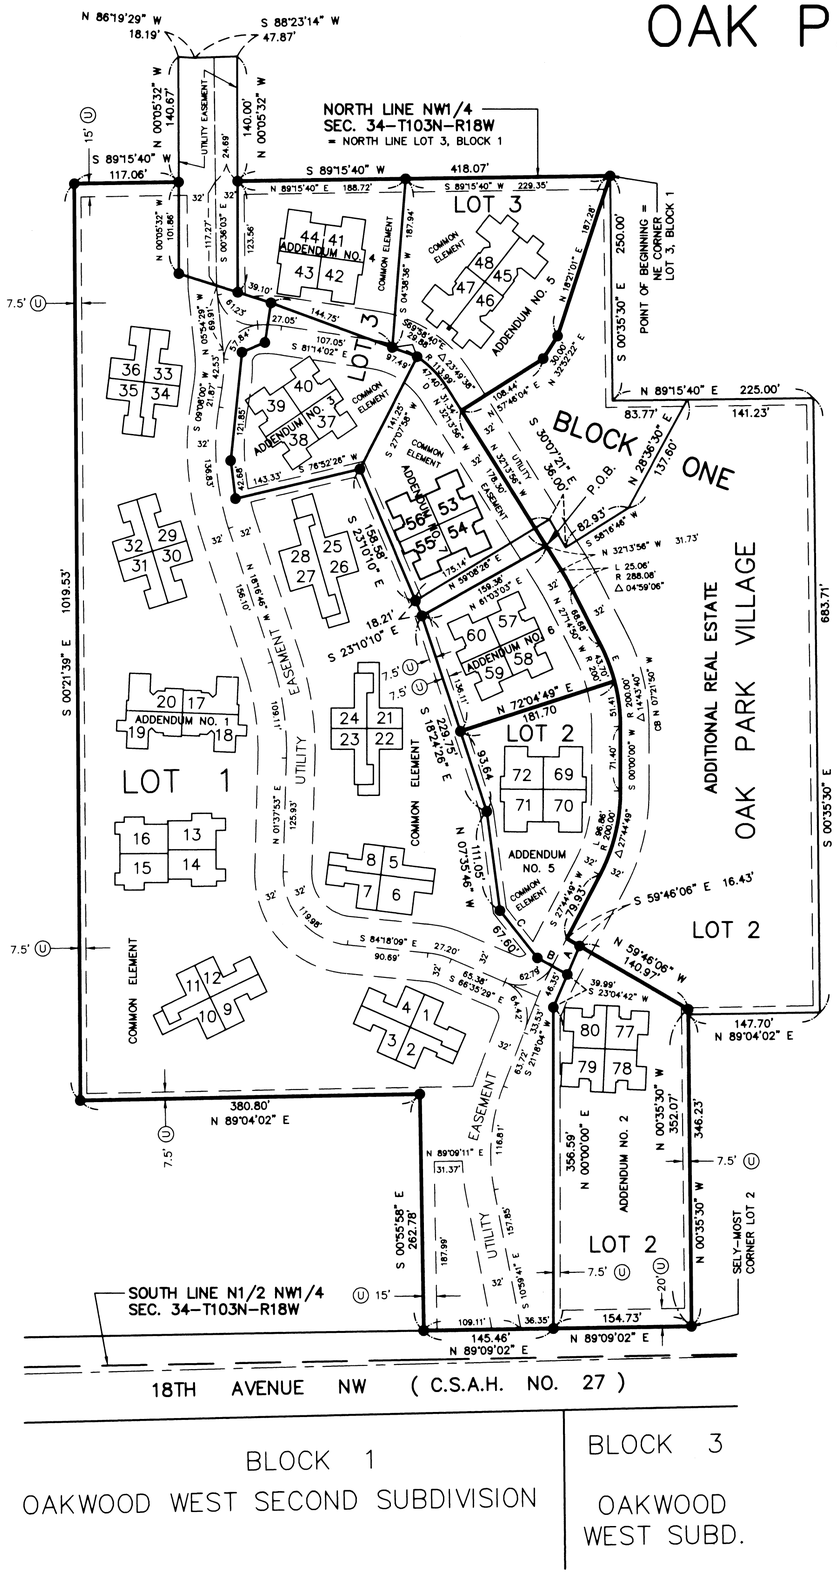

LINE/CURVE	BEARING	DISTANCE
LINE A	S 23°04'42" W	34.71'
LINE B	N 60°57'14" W	38.29'
LINE C	N 38°32'05" W	67.60'
CURVE D	CB N 44°08'45" W	
CURVE E	CA 12°31'10" CB N 20°59'15" W	43.70'

DESCRIPTION OF ADDITIONAL REAL ESTATE

Lots 2 and 3, Block 1, Oak Park Village, as the same is platted and recorded in the office of the County Recorder of Mower County, Minnesota.

Less Addendums Nos. 2, 3, 4, 5 and 6 to Common Interest Community Number 7, OAK PARK VILLAGE CONDOMINIUM, as the same are platted and recorded in the office of the County Recorder of Mower County, Minnesota.

ADDENDUM NO. 7

And less all that part of Lots 2 & 3, Block 1, Oak Park Village, as the same is platted and recorded in the office of the County Recorder of Mower County, Minnesota; described as follows:

Commencing at the southeasterly-most corner of said Lot 2, Block 1, Oak Park Village; thence North 00°35'30" West a distance of 352.07 feet, along the easterly line of said Lot 2, and a northerly extension thereof; thence North 59°46'06" West a distance of 157.40 feet, to a point on the centerline of a 64 foot wide utility easement, as shown on the plat of said Oak Park Village; thence Northeasterly along the centerline of said northerly-southerly platted utility easement, as follows: North 27°44'49" East a distance of 79.93 feet; Northeasterly a distance of 96.86 feet, on a tangential curve, concave to the northwest with a radius of 200.00 feet and a central angle of 27°44'49"; North 00°00'00" East a distance of 71.40 feet, on a tangential line; Northerly a distance of 95.11 feet, on a tangential curve, concave to the west with a radius of 200.00 feet and a central angle of 27°14'50"; North 27°14'50" West a distance of 68.68 feet, on a tangential line; Northwesterly a distance of 25.06 feet, on a tangential curve, concave to the southwest, with a radius of 288.08 feet, and a central angle of 04°59'06"; thence North 32°13'56" West a distance of 31.73 feet, on a tangential line, to the point of beginning;

thence North 32°13'56" West a distance of 178.30 feet, to the southerly-most corner of the north tract as described in Addendum No. 5 to Common Interest Community Number 7, Mower County, Minnesota, Oak Park Village Condominium;

thence North 32°13'56" West a distance of 31.34 feet, on the southwesterly line of the north tract as described in said Addendum No. 5;

thence Northwesterly a distance of 47.40 feet, on a tangential curve, concave to the southwest, with a radius of 113.99 feet and a central angle of 23°49'38", on the southwesterly line of the north tract as described in said Addendum No. 5, to the easterly-most corner of the tract as described in Addendum No. 3 to said Common Interest Community Number 7;


thence South 27°07'58" West a distance of 141.25 feet, on a nontangential line on the easterly line of said tract as described in said Addendum No. 3, to the southeasterly corner of said tract;


thence South 23°10'10" East a distance of 158.58 feet, on a westerly line of said Lot 3, to the southerly-most corner thereof;

thence South 23°10'10" East a distance of 18.21 feet, on a westerly line of said Lot 2;

thence North 61°03'03" East a distance of 159.36 feet, to the point of beginning.

LOCATION MAP

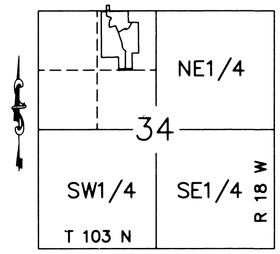

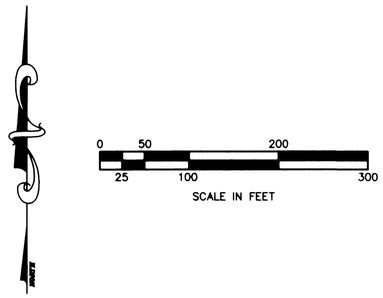

LEGEND

- O = 5/8" Diameter x 16" iron stake monument (capped RLS 13807) - Placed
- ● = Iron stake monument - Found
- Ⓤ = Utility Easement

NOTE:

THE LOCATION AND DIMENSIONS OF THE ROADWAY, UTILITY AND DRAINAGE EASEMENTS ARE SET FORTH IN THAT DOCUMENT RECORDED IMMEDIATELY PRIOR HERETO. THE EASEMENTS CONTAINED THEREIN BOTH BENEFIT AND BURDEN OAK PARK VILLAGE CONDOMINIUM.

JONES, HAUGH & SMITH INC
CONSULTING ENGINEERS & LAND SURVEYORS
515 SOUTH WASHINGTON AVENUE
ALBERT LEA, MINNESOTA 56007

JUNE 2002

DRAWN BY GENE BUHR