
ADDENDUM NO. 8 TO COMMON INTEREST COMMUNITY NUMBER 7, MOWER COUNTY, MINNESOTA

OAK PARK VILLAGE CONDOMINIUM

SITE PLAN DETAILS

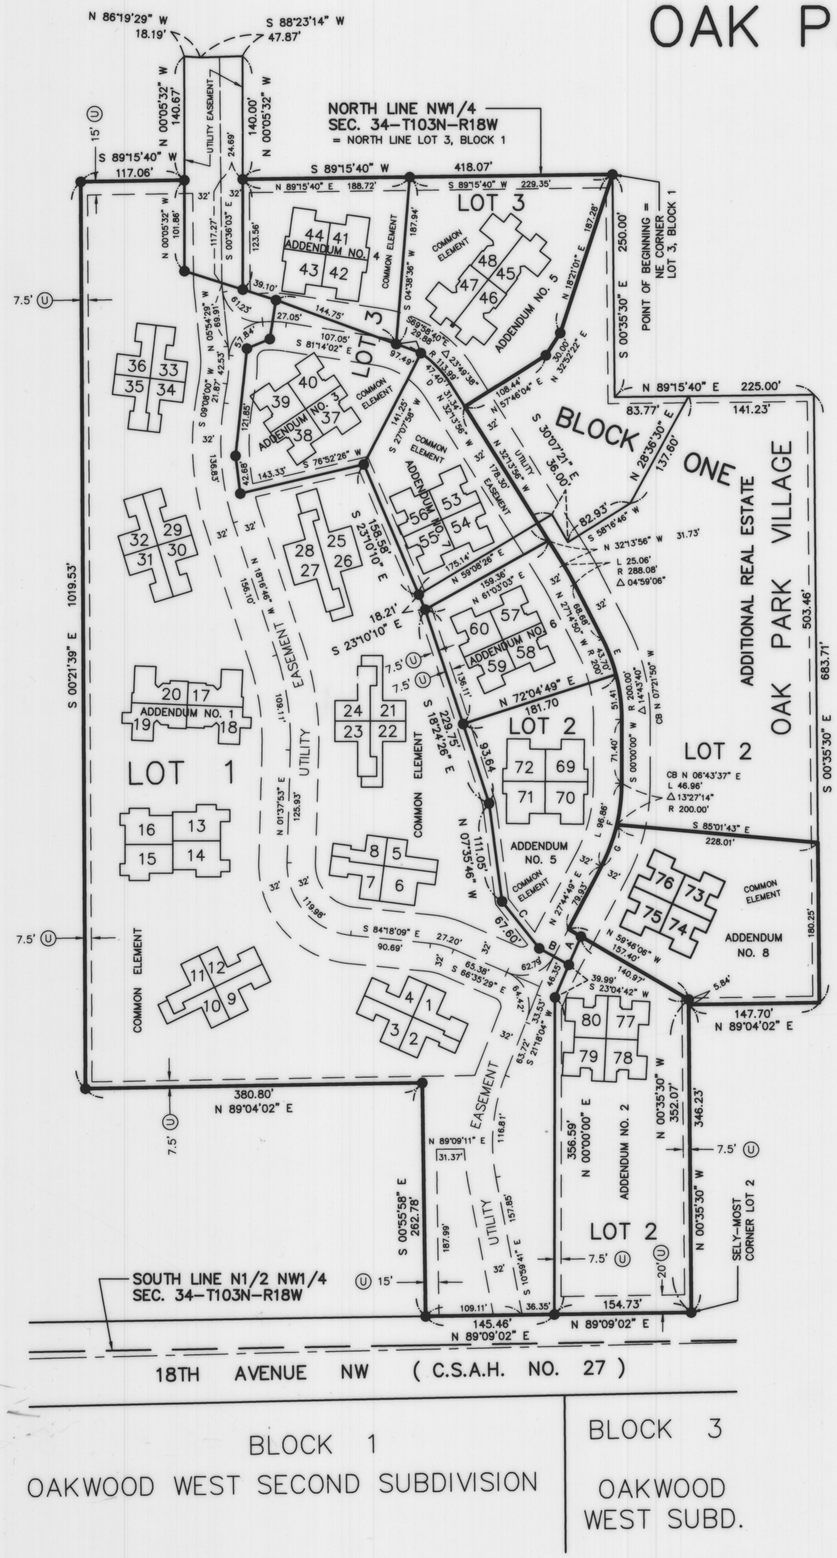

DESCRIPTION OF ADDITIONAL REAL ESTATE

Lots 2 and 3, Block 1, Oak Park Village, as the same is platted and recorded in the office of the County Recorder of Mower County, Minnesota.

Less Addendums Nos. 2, 3, 4, 5, 6 and 7 to Common Interest Community Number 7, OAK PARK VILLAGE CONDOMINIUM, as the same are platted and recorded in the office of the County Recorder of Mower County, Minnesota.

ADDENDUM NO. 8

And less all that part of Lot 2, Block 1, Oak Park Village, as the same is platted and recorded in the office of the County Recorder of Mower County, Minnesota; described as follows:

Commencing at the southeasterly–most corner of said Lot 2, Block 1, Oak Park Village; thence North 00°35'30" West a distance of 346.23 feet, along the easterly line of said Lot 2, to the point of beginning;

thence North 00°35'30" West a distance of 5.84 feet, on a northerly extension of the last described line;

thence North 59°46'06" West a distance of 157.40 feet, to a point on the centerline of a 64 foot wide utility easement, as shown on the plat of said Oak Park Village;

thence Northeasterly along the centerline of said northerly–southerly platted utility easement, as follows:

North 27°44'49" East a distance of 79.93 feet;

Northeasterly a distance of 49.90 feet, on a tangential curve, concave to the northwest with a radius of 200.00 feet and a central angle of 14°17'35";


thence South 85°01'43" East a distance of 228.01 feet, on a nontangential line, to a point on the easterly–most line of said Lot 2;


thence South 00°35'30" East a distance of 180.25 feet, on the easterly–most line of said Lot 2, to a southeasterly corner of said Lot 2;

thence South 89°04'02" West a distance of 147.70 feet, on a southerly line of said Lot 2, to the point of beginning.

LINE/CURVE	BEARING	DISTANCE	RADIUS
LINE A	S 23°04'42" W	34.71'	
LINE B	N 60°57'14" W	38.29'	
LINE C	N 38°32'05" W	67.60'	
CURVE D	CB N 44°08'45" W		113.99'
CURVE E	CA 12°31'10" CB N 20°59'15" W	43.70'	200.00'
CURVE F	CA 27°44'49"	96.86'	200.00'
CURVE G	CA 14°17'35"	49.90'	200.00'

LOCATION MAP

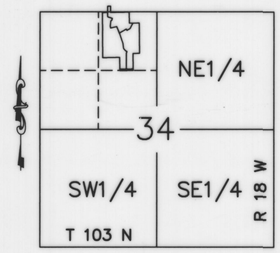

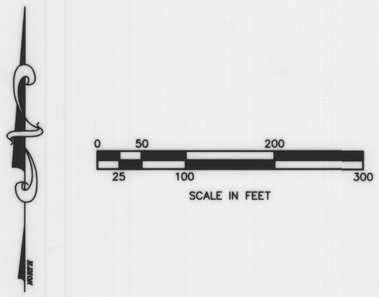

LEGEND

- ○ = 5/8" Diameter x 16" iron stake monument (capped RLS 13807) – Placed
- ● = Iron stake monument – Found
- Ⓤ = Utility Easement

NOTE:

THE LOCATION AND DIMENSIONS OF THE ROADWAY, UTILITY AND DRAINAGE EASEMENTS ARE SET FORTH IN THAT DOCUMENT RECORDED IMMEDIATELY PRIOR HERETO. THE EASEMENTS CONTAINED THEREIN BOTH BENEFIT AND BURDEN OAK PARK VILLAGE CONDOMINIUM.

JONES, HAUGH & SMITH INC
CONSULTING ENGINEERS & LAND SURVEYORS
515 SOUTH WASHINGTON AVENUE
ALBERT LEA, MINNESOTA 56007

DECEMBER 2002

DRAWN BY GENE BUHR