
THIRD SUPPLEMENTAL TO
COMMON INTEREST COMMUNITY NUMBER 10, MOWER COUNTY, MINNESOTA

SOUTHWINDS CONDOMINIUM

COMMON INTEREST COMMUNITY PLAT SITE PLAN

THIS COMMON INTEREST COMMUNITY PLAT HAS BEEN RECORDED AS PART OF THE DECLARATION FILED AS DOCUMENT NUMBER 481742 AND IN BOOK ____ DEEDS, AT PAGE ____ ON THE 26 DAY OF April, 2000 MOWER COUNTY RECORDER.

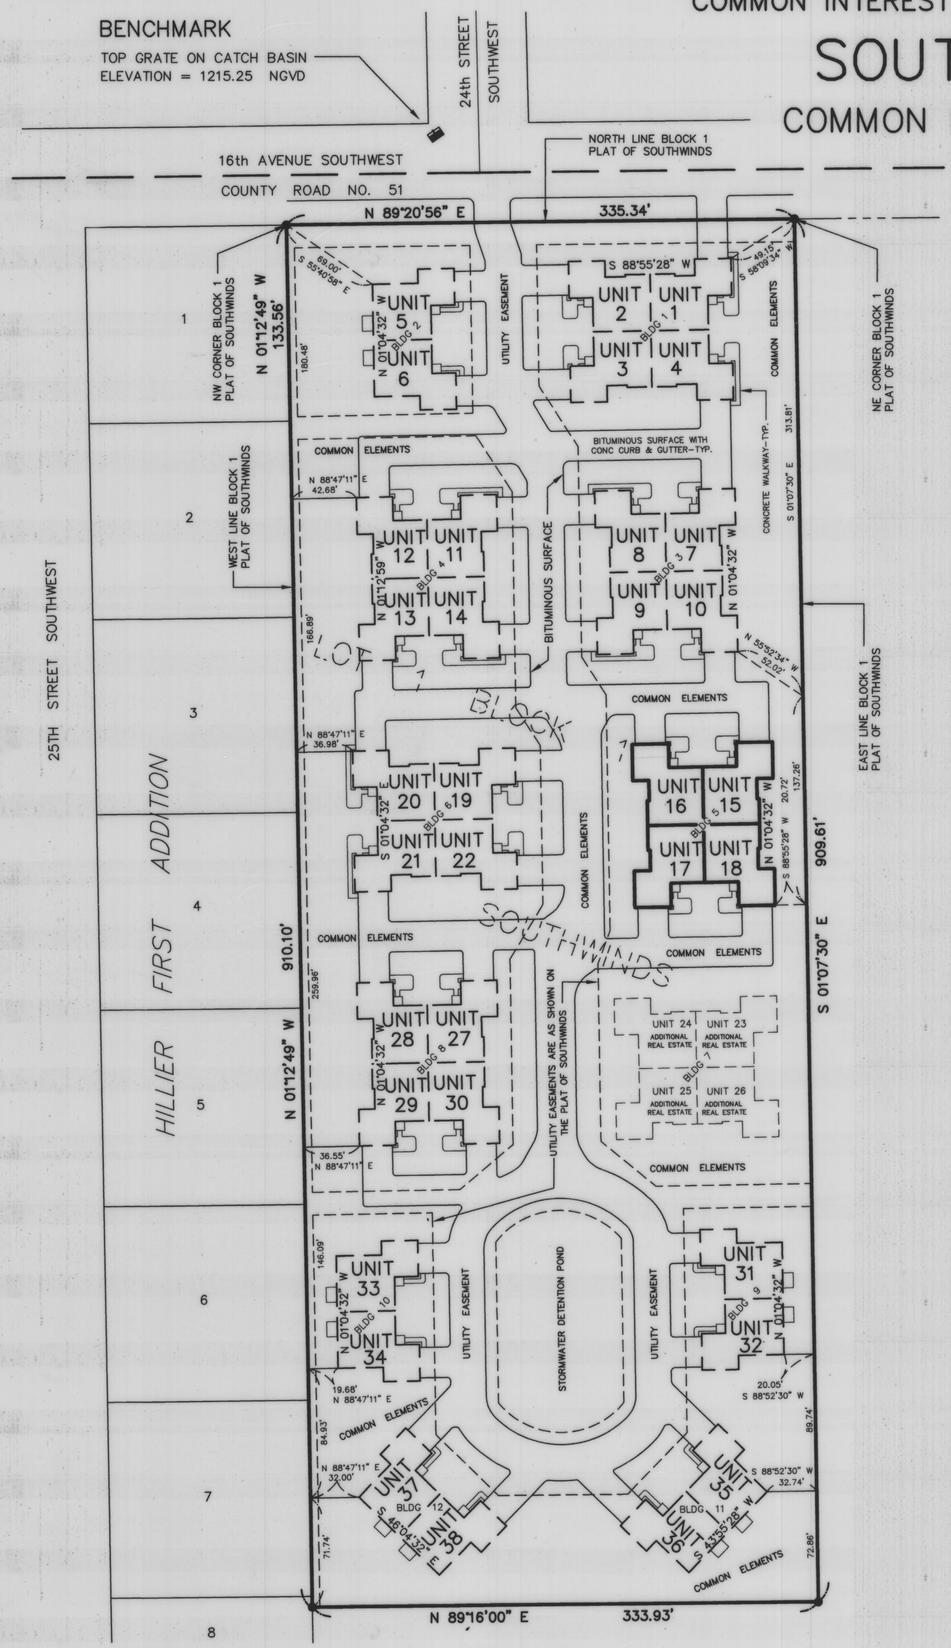

SURVEYOR'S CERTIFICATE

I, John H. Schulte IV, a duly Registered Land Surveyor under the state laws of Minnesota, on this 20 day of April, 2000, by these presents hereby certify that the plat of this Common Interest Community, located in Austin, Minnesota was prepared by me or under my direct supervision, and that the boundary thereof described as follows:

Lot 1, Block 1, Southwinds, as the same is platted and recorded in the office of the County Recorder of Mower County, Minnesota.

Constitutes Common Interest Community Number 10, SOUTHWINDS CONDOMINIUM. The common interest community plat consists of two pages, and fully and accurately depicts all of the information required by Minnesota Statutes Section 515B.2–110.

John H. Schulte IV, Registered Land Surveyor
Minnesota Reg. No. 13807

Subscribed and sworn to before me this 20 day of April, 2000.

Elaine K. Wallace
Notary Public, Waseca County, Minnesota
My Commission Expires 1–31–2005

ENGINEER'S CERTIFICATE

I, Arthur W. Smith, a Registered Professional Engineer for the State of Minnesota pursuant to Minnesota Statutes Section 515B.2–101(c), do hereby certify that all structural components and mechanical systems of all buildings containing or comprising any units thereby created, with respect to Units 15, 16, 17 & 18, are substantially completed consistent with the THIRD SUPPLEMENT TO COMMON INTEREST COMMUNITY NUMBER 10, SOUTHWINDS CONDOMINIUM.

Arthur W. Smith
Minnesota Registration No. 9606

Subscribed and sworn to before me this 20 day of April, 2000.


Elaine K. Wallace
Notary Public, Waseca County, Minnesota
My Commission Expires 1–31–2005

COUNTY AUDITOR'S CERTIFICATE

Transfer entered this 20 day of APRIL, 2000.


County Auditor
Mower County, Minnesota By

LOCATION MAP

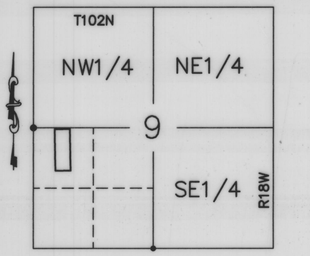

BASIS OF BEARING SYSTEM :

ALL BEARINGS ARE BASED UPON THE BEARING OF THE WEST LINE OF THE PLAT OF SOUTHWINDS, WHICH IS ASSUMED TO BE NORTH 01°12'49" WEST.

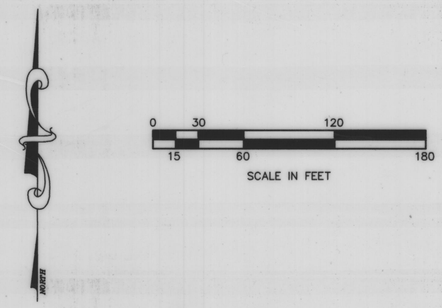

LEGEND

- ○ = 5/8" Diameter x 16" iron stake monument (capped RLS 13807) – Placed
- ● = Iron stake monument – Found
- — — — = EXISTING UNITS 1 THROUGH 14, & 19 THROUGH 22, & 27 THROUGH 38
- ——— = NEW UNITS 15 THROUGH 18
- - - - - = ADDITIONAL UNITS 23 THROUGH 26

NOTES

COMMON ELEMENT IMPROVEMENTS MUST BE BUILT.

L. C. E. DENOTES LIMITED COMMON ELEMENT.

SEE SHEET 2 FOR EXTERIOR DIMENSIONS OF BUILDING FOUNDATION WALLS.

SEE SHEET 2 FOR FLOOR PLANS.

UNITS 23 THROUGH 26 ARE ADDITIONAL REAL ESTATE RESERVED FOR FUTURE CONDOMINIUM DEVELOPMENT.

JONES, HAUGH & SMITH INC
CONSULTING ENGINEERS & LAND SURVEYORS
515 SOUTH WASHINGTON AVENUE
ALBERT LEA, MINNESOTA 56007

MARCH 2000
DRAWN BY GENE E. BUHR, EIT