WOODLAWN COURT CONDOMINIUM

CONDOMINIUM NUMBER 2


FLOOR PLANS


UNIT NOTES


1. Floor and ceiling elevations are referenced to the Bench Mark shown on the Site Plan.
2. Exterior walls above foundation wall level are typically 0.75 feet thickness not including brick facing.
3. Exterior concrete foundation walls are typically .83 feet thickness.
4. First floor unit boundary dimensions are the same as basement floor unit boundary.
5. First and Second floor unit boundary dimensions shown are to inside face of sheetrock walls.
6. Basement unit boundary dimensions are to inside of concrete foundation walls.
7. Decks, patios, bay windows, patio doors, garage Units 2 & 4, and concrete driveways are limited common elements.
8. Dimensions shown from the property lines to the buildings are to the outside face of concrete foundation.
9. Outside building dimensions shown are to the outside face of sheathing on 2" x 6" wall above concrete foundation wall.

UNIT SQUARE FOOTAGES

	Basement	1st Floor	2nd Floor	Total Sq. Ft.
UNIT 3	1,028	1,028	599	2,655
UNIT 4	814	814	735	2,363

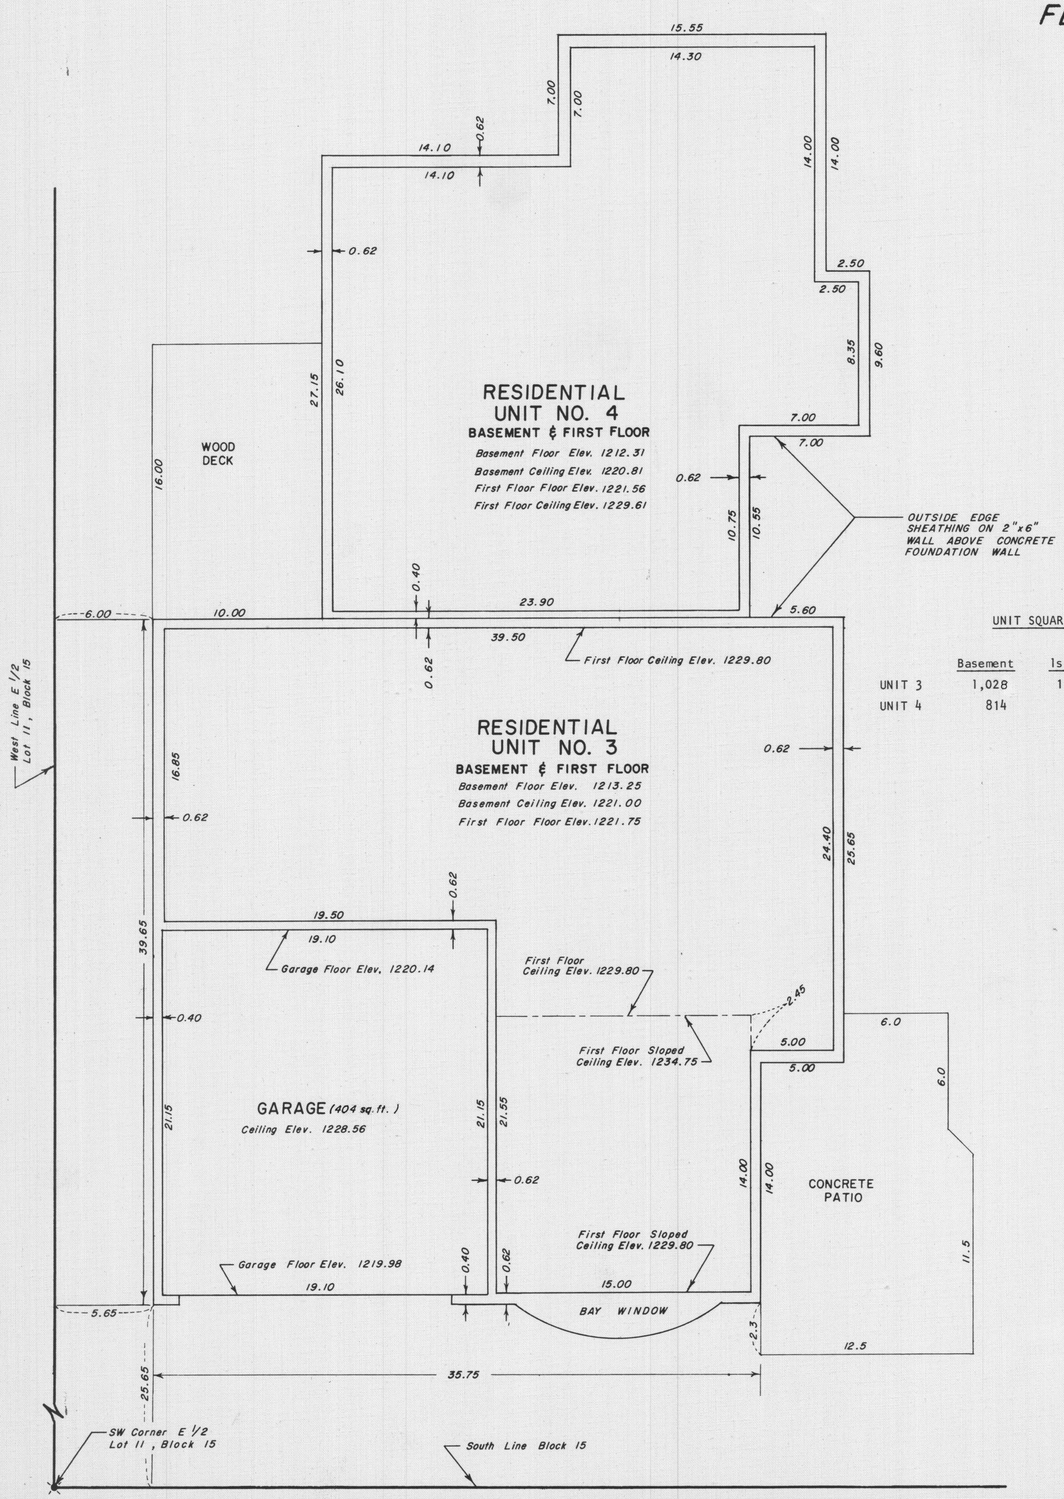

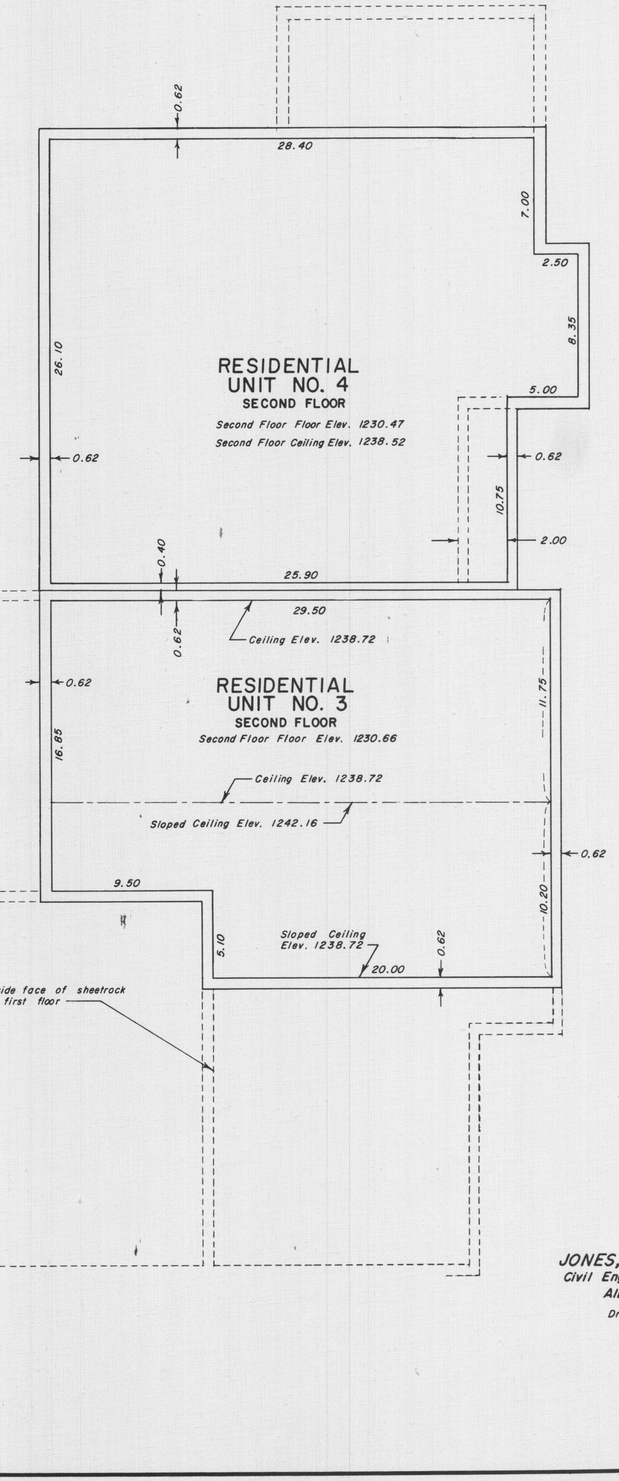

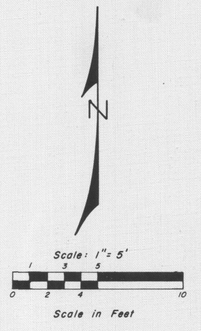

JONES, HAUGH & SMITH INC.
Civil Engineers & Land Surveyors
Albert Lea, Minnesota
Drawn by: Scott A. Woltas

JULY 1984