WOODLAWN COURT CONDOMINIUM

CONDOMINIUM NUMBER 2


FLOOR PLANS

UNIT SQUARE FOOTAGES

	Basement	1st Floor	2nd Floor	Total Sq. Ft.
UNIT 1	1,175	1,175	---	2,350
UNIT 2	718	718	642	2,078


Garage Unit No. 2: 392 sq. ft.

Garage Unit No. 4: 392 sq. ft.

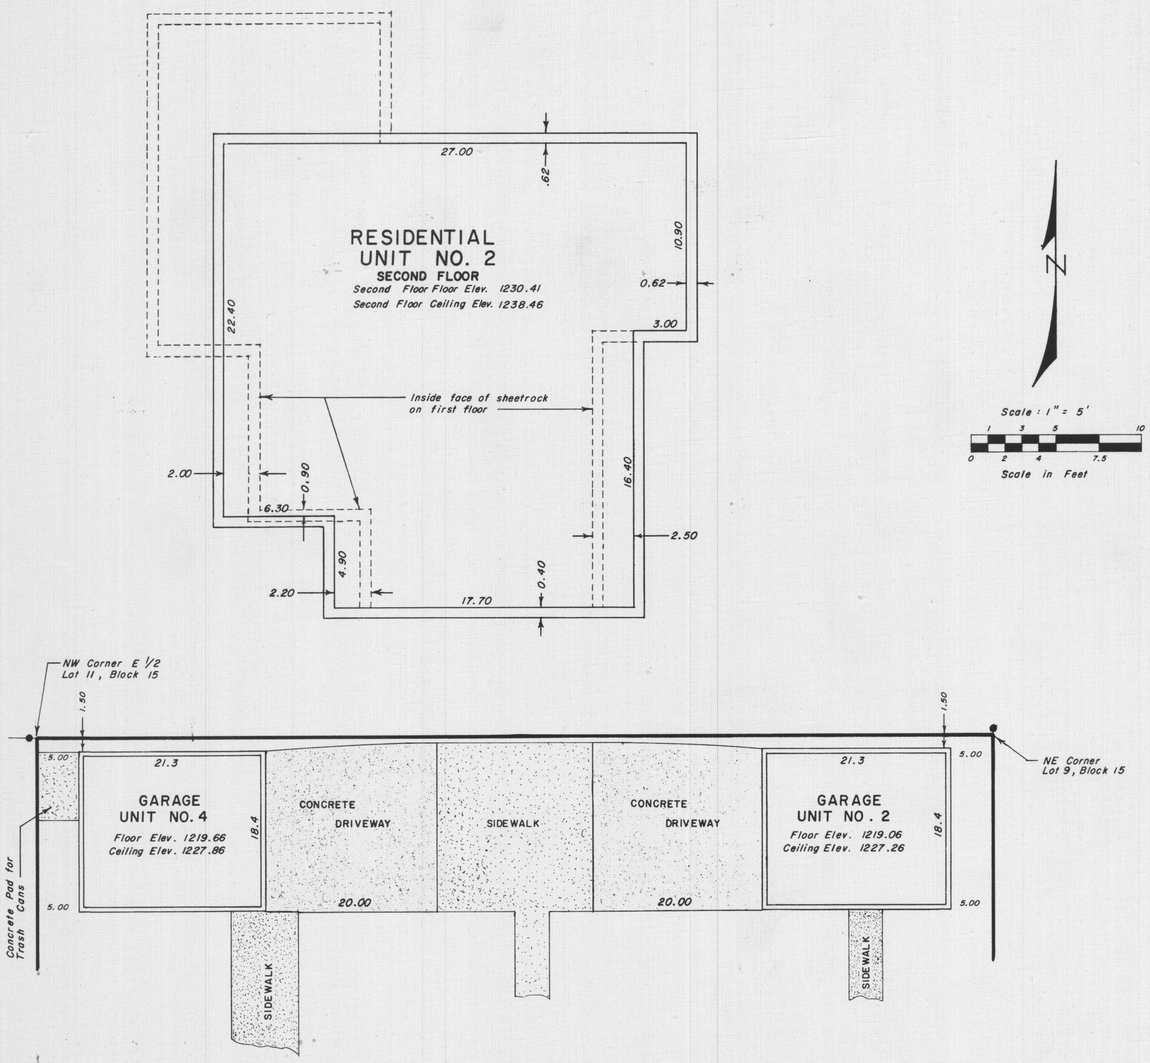

DETAIL OF GARAGE UNITS NO. 2 & 4

Scale: 1" = 10'

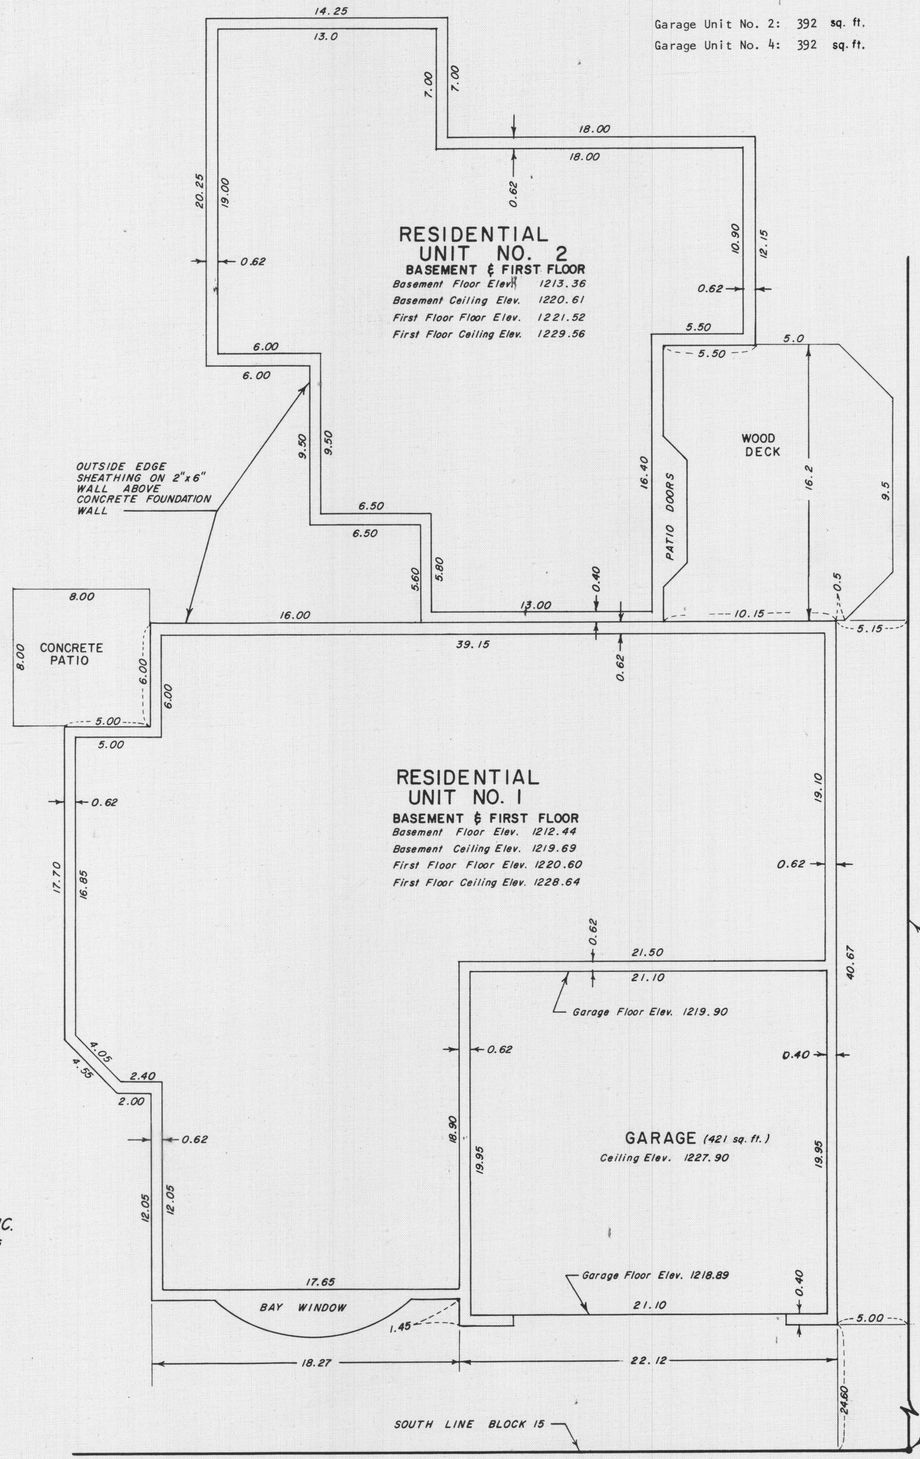

UNIT NOTES

1. Floor and ceiling elevations are referenced to the Bench Mark shown on the Site Plan.
2. Exterior walls above foundation wall level are typically 0.75 feet thickness not including brick facing.
3. Concrete foundation walls are typically .83 feet thickness.
4. Interior first floor unit boundary dimensions are the same as interior basement floor unit boundary dimensions.
5. First and second floor unit boundary dimensions shown are to inside face of sheetrock walls.
6. Decks, patios, bay windows, patio doors, garage Units No. 2 & 4, and concrete driveways are limited common elements.
7. Outside building dimensions shown are to the outside face of sheathing on 2" x 6" wall above concrete foundation wall.
8. Garage Units No. 2 & 4 boundaries are to inside face of wood frame walls.
9. Garage Units No. 2 & 4 exterior walls are .38 feet thickness.
10. Dimensions shown from the property lines to the buildings are to the outside face of concrete foundation.

JONES, HAUGH & SMITH INC.
Civil Engineers & Land Surveyors
Albert Lea, Minnesota

Drawn by: Scott A. Woitas

JULY 1984