I hereby certify that this document and the data contained herein were prepared by me or under my direct supervision.

4-16-25

Steven J. Thompson — Date

Registration No. 22705

☒ Land Surveyor, ☐ Professional Engineer
☐ County Surveyor, ☐ County Engineer

MOWER COUNTY COORDINATES
NAD 83 (96) HARN

Northing=N159472.02 Latitude=N043°39'33.684339"
Easting=E746229.77 Longitude=W093 01'10.617083"

A687730

Office of the County Recorder
Mower County, Minnesota

I HEREBY CERTIFY THE WITHIN INSTRUMENT WAS FILED, AND/OR RECORDED ON 5/19/2025 9:17 AM

PACKAGE: 108323 **REC FEE: $0.00**

Sara Madison, Mower County Recorder

CERTIFICATE OF LOCATION OF GOVERNMENT CORNER

N1/4 Corner of Section **8**, Township **102N** Range **18W**, **5th** P.M.

STATE OF MINNESOTA, County of MOWER


At the corner location shown on the sketch

☐ On **2/26/2025** (DATE) found a **ALUMINUM MONUMENT**

☒ left monument as found, ☐ lowered monument, ☐ removed monument (explain)

☐ On _____ (DATE) placed a _____

SKETCH OF REFERENCE TIES

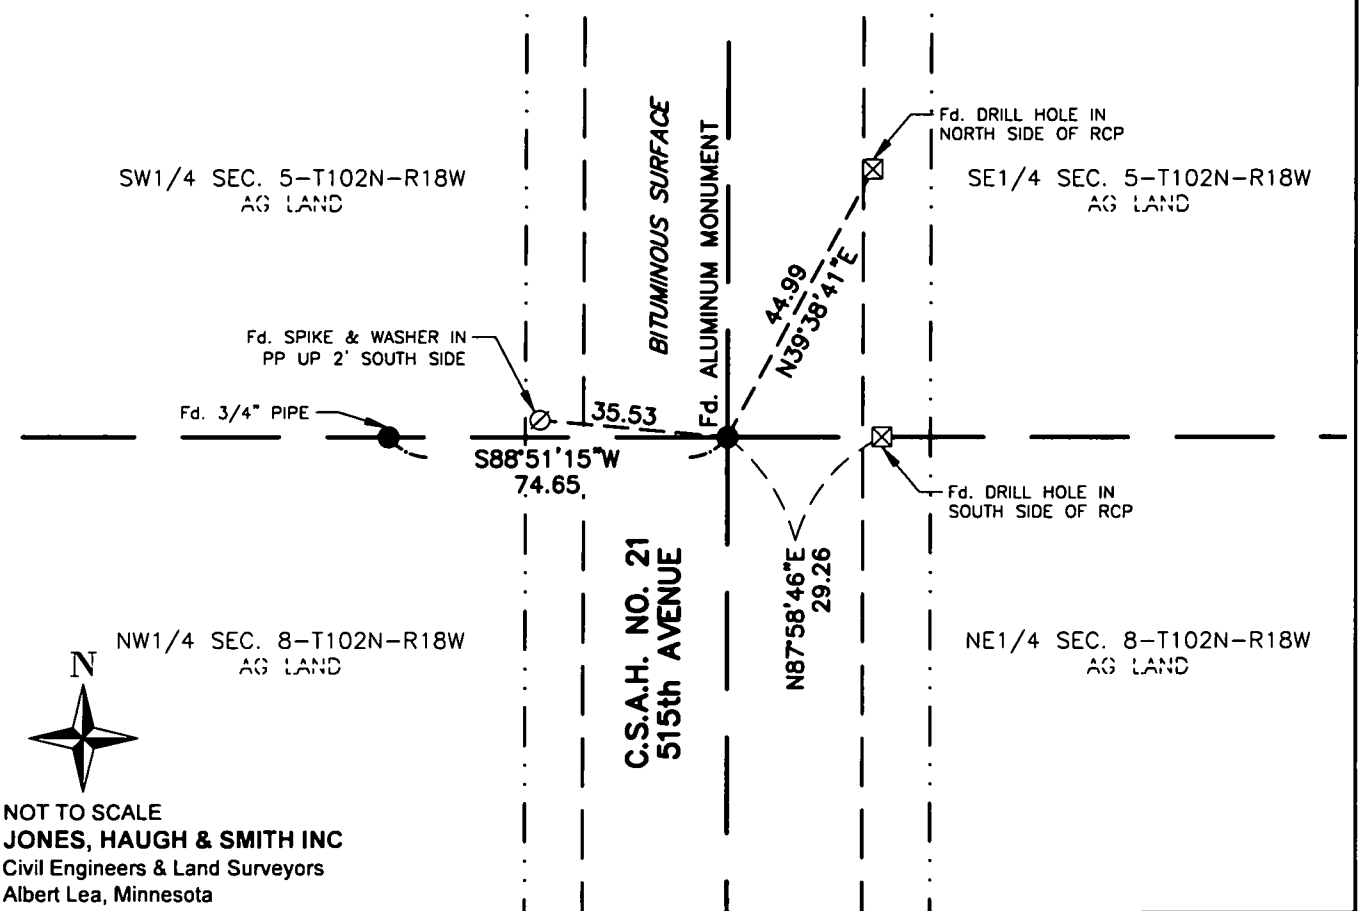

NOT TO SCALE

JONES, HAUGH & SMITH INC
Civil Engineers & Land Surveyors
Albert Lea, Minnesota

Statement of evidence relative to this corner location is on back of page.

STATEMENT OF EVIDENCE

N1/4 Corner Section 8-T102N-R18W

August 1854 — William J. Anderson, Deputy Surveyor, set a quarter section post, deposited charcoal, and raised mound of earth with trench and pits as per instructions, planted cherry to Northeast and Locust to Southwest.

1967 — County Engineer Road Plans shows a concrete monument inplace.

February 1980 — Zenk Read Trygstad & Associates Survey Crew found 3/4 inch pipe at the surface.

July 1990 — Zenk Read Trygstad & Associates excavated a trench 5.6 feet deep from centerline to 3.4 feet West and 2 feet North to 8 feet North of the fence line to the West. A stone 1'x0.6'x1.4' high and 3.6 feet below surface. A concrete monument beneath a 3/4"x2' pipe 1.6 below the surface, and above the stone. A 5/8"x2' Rerod at the surface was 0.5 feet Southeast of the stone.

An analysis of the record gives no indication of the origin of the stone. Other stones of similar size have been found at corners throughout the county. The stone is accepted as marking the locaion of the original Public Land Survey Corner.

February 26, 2025: Jones, Haugh, & Smith crew recovered an aluminum monument. Checked existing ties and left aluminum monument in place.

For electronic survey data and analysis, contact the firm of Jones, Haugh and Smith Inc.


MONUMENT


EAST


NORTH

CERTIFICATE OF LOCATION OF GOVERNMENT CORNER

NORTH QUARTER Corner of Section 8, Township 102 N, Range 18 W, 5 P.M.

STATE OF MINNESOTA, County of MOWER


At the corner location shown on the sketch:

On 7-5-90 found A STONE

☐ left monument as found, ☐ lowered monument, ☐ removed monument (explain)

On 7-9-90 placed A COUNTY CAP ON A 5/8" ROD

SKETCH OF REFERENCE TIES

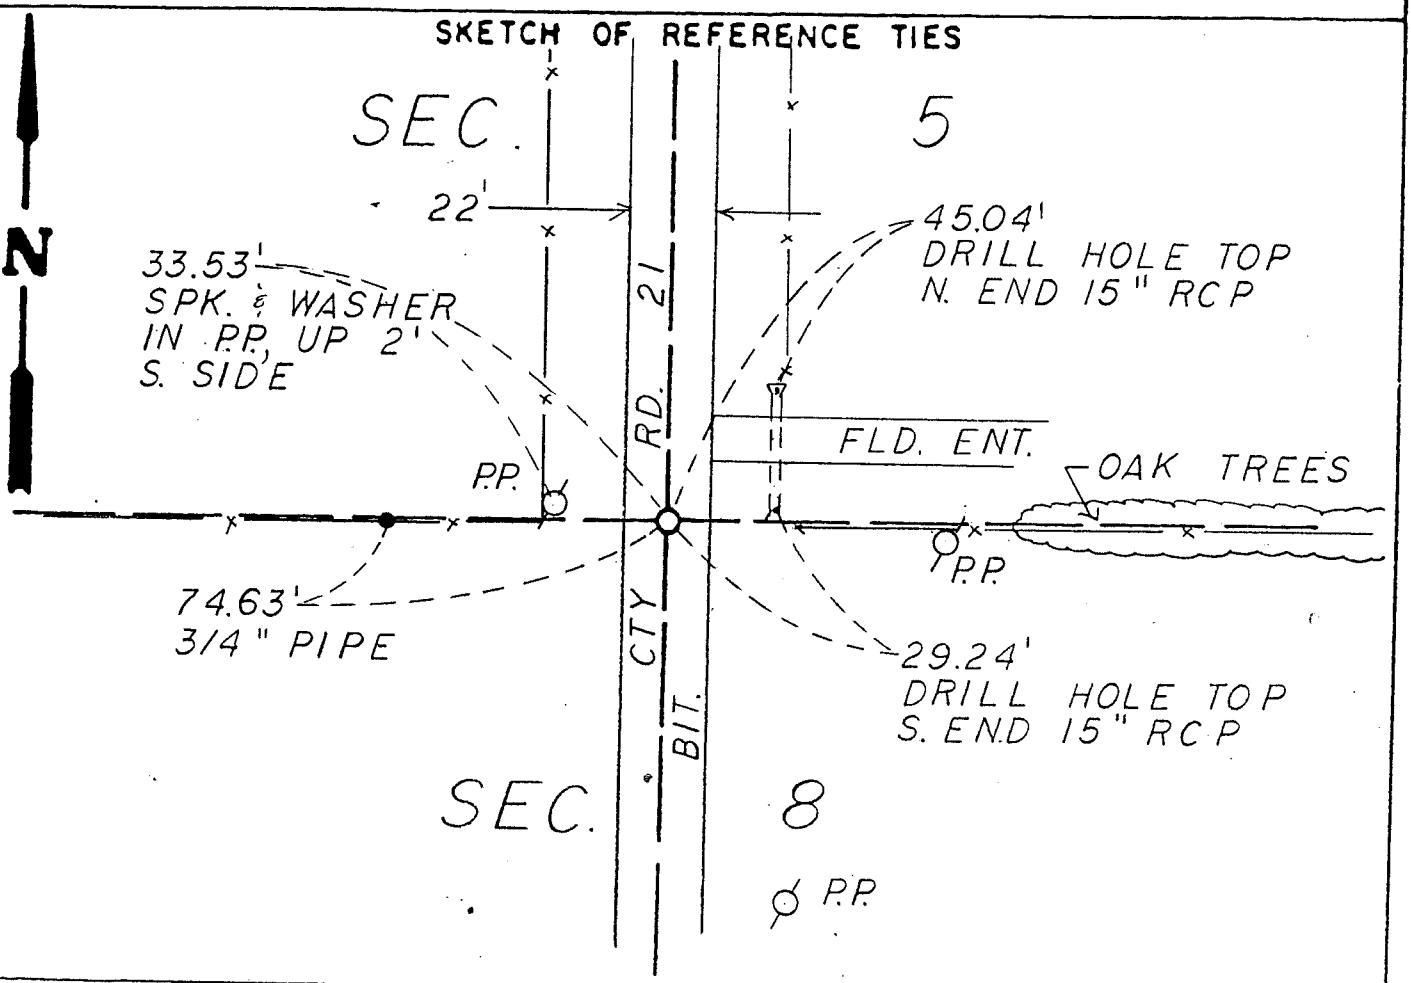

Statement of evidence relative to this corner location is on back of page

I hereby certify that this document and the data contained herein was prepared by me or under my direct supervision.

Ronald J. Olson — Signature
7-13-90 — Date

Registration No. 11009

☒ Land Surveyor ☐ Prof Engineer
☐ County Surveyor ☐ County Engineer

Zenk·Read·Trygstad & ASSOCIATES, INC.
Engineers / Architects / Land Surveyors / Planners
Box 689, Albert Lea, MN 56007 507/373-0689

OFFICE OF THE COUNTY RECORDER
County of _____

I hereby certify that this document was filed in the County Recorders office at ____ .M. on the ____ day of _____ A.D., 19___.

County Recorder _____

By _____, Deputy

DOCUMENT NO. _____

Statement of Evidence

NORTH QUARTER CORNER SECTION 8, TOWNSHIP 102 NORTH, RANGE 18 WEST, 5TH P.M.

Aug., 1854 — William J. Anderson, Deputy Surveyor, set a quarter section post, deposited charcoal, and raised mound of earth with trench and pits as per instructions, planted cherry to Northeast and Locust to Southwest.

1967 — County Engineer Road Plans shows a concrete monument inplace.

Feb. 1980 — Zenk Read Trygstad & Associates Survey Crew found a 3/4 inch pipe at the surface.

July 1990 — Zenk Read Trygstad & Associates excavated a trench 5.6 feet deep from centerline to 3.4 feet West and 2 feet North to 8 feet North of the fence line to the West. A stone 1'x0.6'x1.4' high and 3.6 feet below surface. A concrete monument beneath a 3/4"x2' pipe 1.6 below the surface, and above the stone. A 5/8"x2' Rerod at the surface was 0.5 feet Southeast of the stone.

An analysis of the record gives no indication of the origin of the stone. Other stones of similar size have been found at corners throughout the county. The stone is accepted as marking the location of the original Public Land Survey Corner.