
PLAT
OF
BARBER'S ADDITION to AUSTIN, MINNESOTA.

A subdivision of lands in the N.E.1/4 of the S.E.1/4 of Section 2 Twp. 102 N. Range 18 W. of the 5th. P.M.

Scale - 1" = 100'

May 31 - 1949

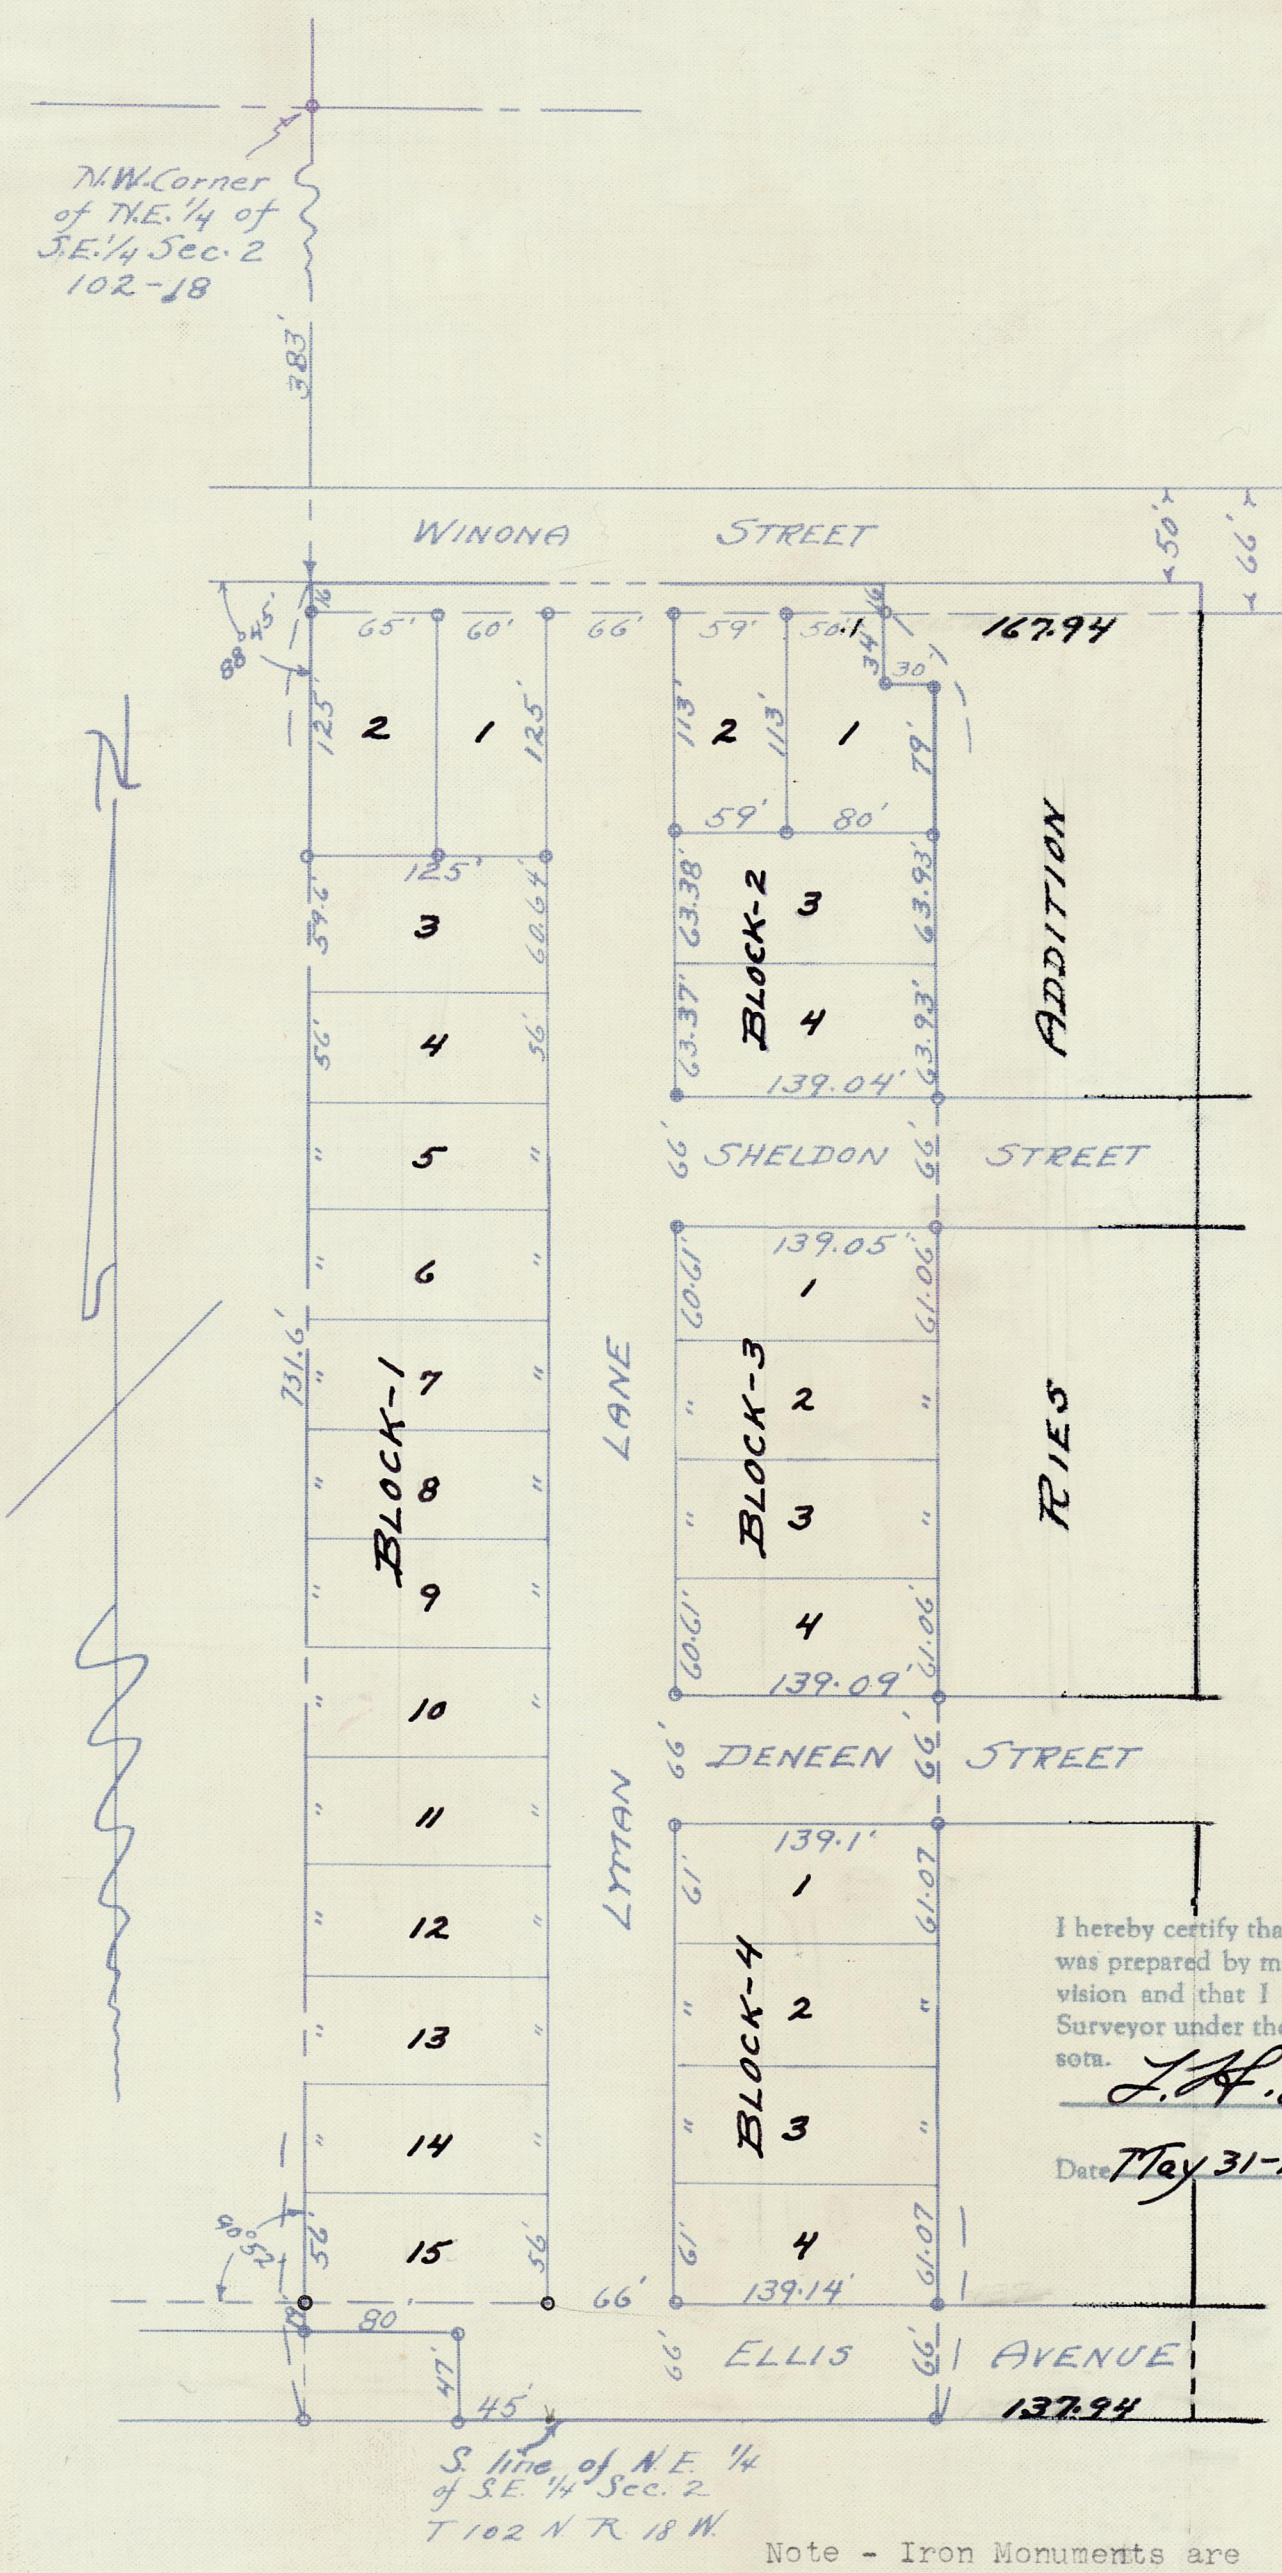

I hereby certify that this survey, plan, or report was prepared by me or under my direct supervision and that I am a duly Registered Land Surveyor under the laws of the State of Minnesota.

L. H. Edison

Date May 31-1949 Reg. No. 432

Note - Iron Monuments are placed at corners of Blocks and Lots shown with circles.

CERTIFICATES

SURVEYOR - see Misc. Book W Page 458
DEDICATION - see Misc. Book W Page 458

191228

Office of Register of Deeds } SS.
Mower County, Minnesota }

I hereby certify that the within instrument was filed for record on the 7 day of Oct A.D. 1949 at 3 o'clock P M. and duly recorded in Book 7 of Plats on page

Register of Deeds

By , Deputy

I hereby certify that taxes for the year 1948 on the lands described within are paid.

C. C. Terry
County Treasurer

Taxes paid and transfer entered this 6 day of Oct 1949

O. M. Hubbard
County Auditor