
CONLON — JOHNSON
FIRST ADDITION

TO AUSTIN, MINN.
IN THE S.W. 1/4 S.E. 1/4 SEC. 2 T102N R18W
THOS. A. CONLON & ART. P. JOHNSON-OWNERS

SCALE-1"= 100'

SEPT. 27, 1949

REG. LAND SURVEYOR
MINN. NO. 1863

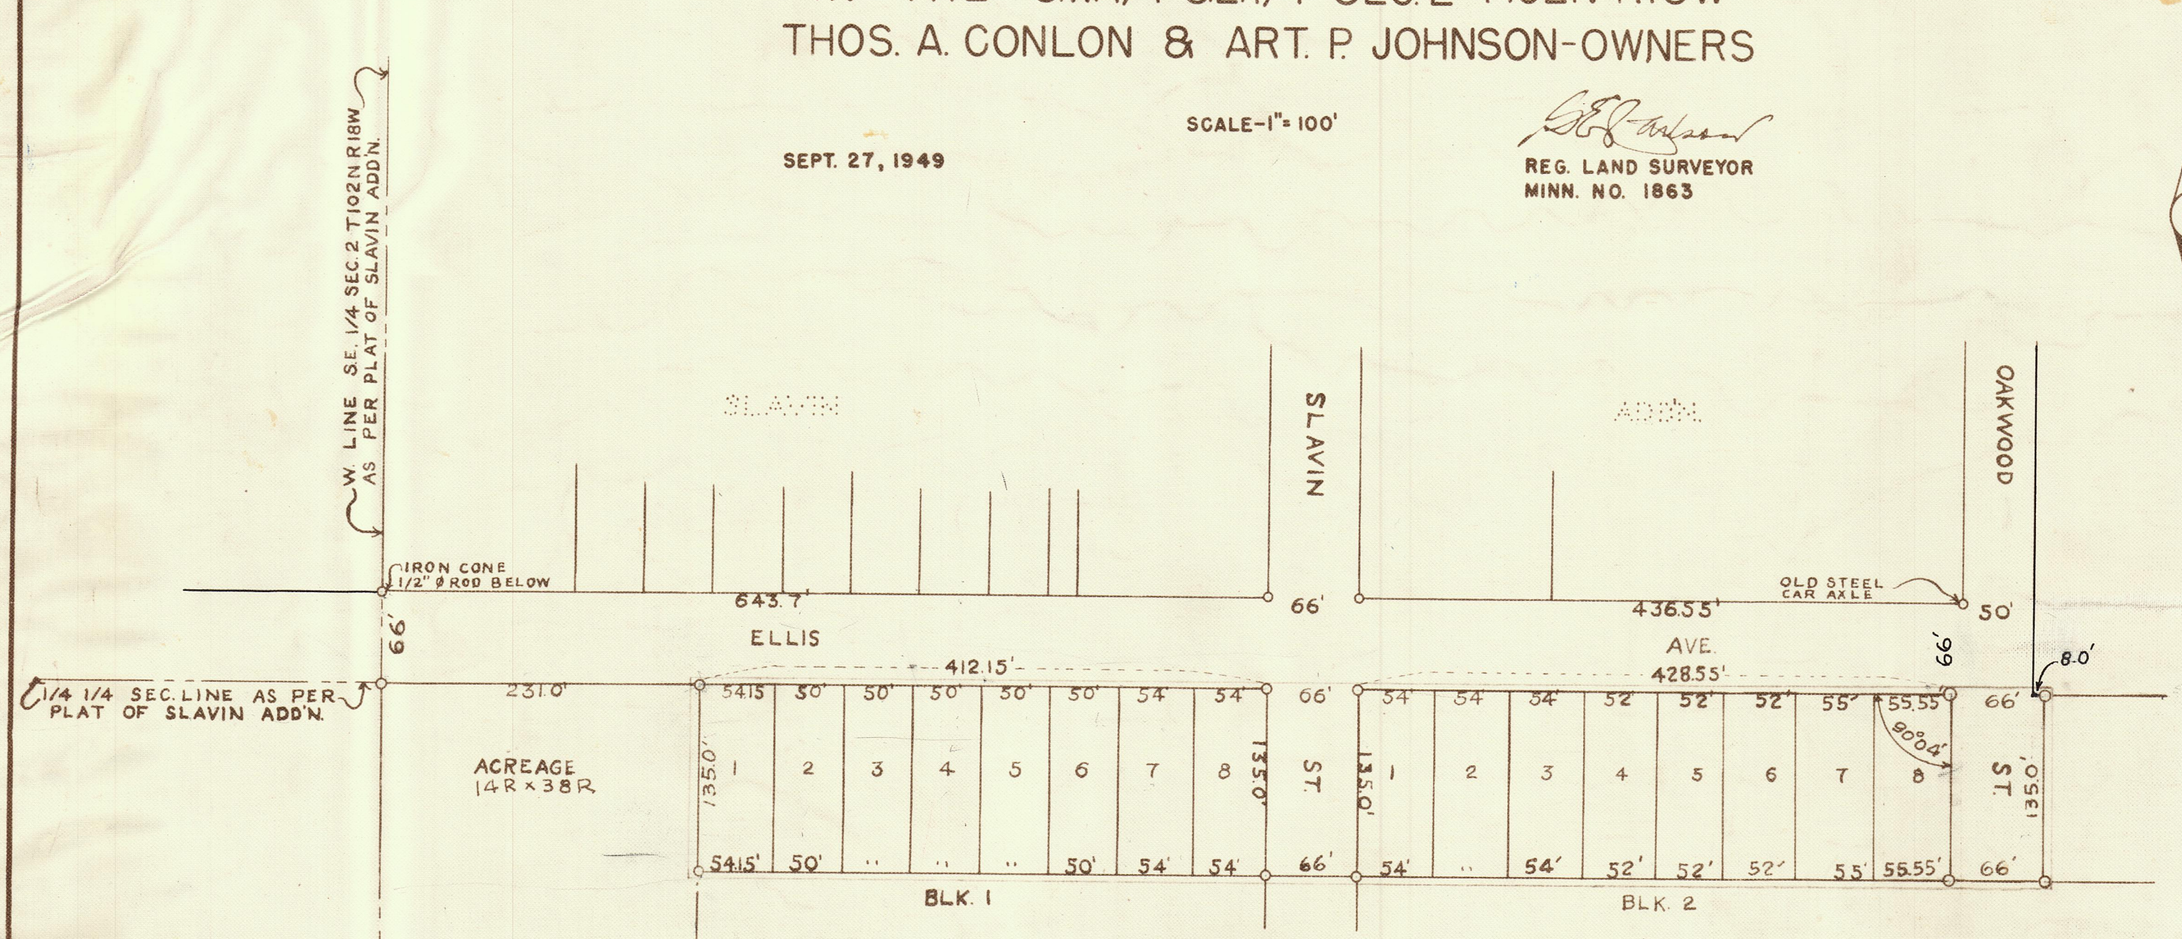

ACREAGE

FOR RESOLUTION, SURVEYOR'S CERTIFICATE AND DEDICATION CERTIFICATE, SEE BOOK W OF MISCL., PAGE 515

NOTE:
ALL BLOCK COR'S. ARE 1/2" x 24" STEEL RODS DENOTED BY CIRCLES.
ALL INT. LOT COR'S. ARE 1" x 2" WOOD STAKES.

192626

I hereby certify that taxes for the year 1948 on the lands described within are paid.

C. C. Treon
County Treasurer

Taxes paid and transfer entered this 30 day of Dec 19 49

C. M. Stubbard
County Auditor

Office of Register of Deeds } SS.
Mower County, Minnesota }

I hereby certify that the within instrument was filed for record on the 30 day of Dec A. D. 1949 at 1:30 o' lock P M. and duly recorded in Book 7 of Plats on page 19

Register of Deeds

Deputy