
OFFICIAL PLAT

MOWER COUNTY HIGHWAY RIGHT OF WAY PLAT NO. 22

LOCATED IN SECTION 11 AND 12 TOWNSHIP 101 NORTH RANGE 16 WEST, AND SECTION 7, TOWNSHIP 101 NORTH RANGE 15 WEST
CITY OF ADAMS, MOWER COUNTY MINNESOTA

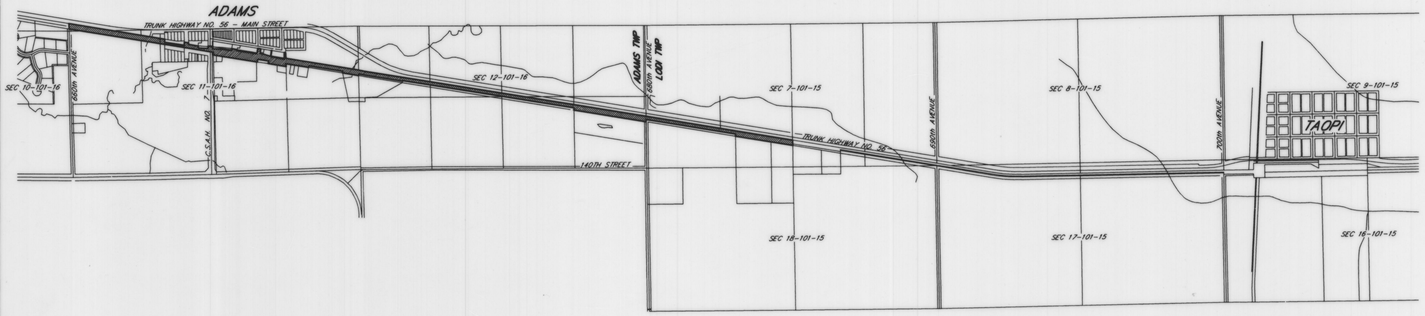

PARCEL	OWNER	GENERAL LOCATION	EXISTING R/W ACRES±	NEW R/W ACRES±	RIGHT-OF-WAY INTEREST
A	MOWER COUNTY	N1/2 SW1/4 & S1/2 NW1/4 11-T101N-R16W	0.00	3.49	FEE
A1	CITY OF ADAMS	N1/2 SW1/4 & S1/2 NW1/4 11-T101N-R16W	0.00	0.00	NONE
AA	MOWER COUNTY	N1/2 SW1/4 & N1/2 SE1/4 11-T101N-R16W	0.00	5.96	FEE
AA1	CITY OF ADAMS	NE1/4 SW1/4 11-T101N-R16W	0.00	0.00	NONE
AA2	CITY OF ADAMS	NE1/4 SW1/4 11-T101N-R16W	0.00	0.00	NONE
AA3	CITY OF ADAMS	N1/2 SE1/4 11-T101N-R16W	0.00	0.00	NONE
AA4	CITY OF ADAMS	N1/2 SE1/4 11-T101N-R16W	0.00	0.00	NONE
AA5	CITY OF ADAMS	N1/2 SE1/4 11-T101N-R16W	0.00	0.00	NONE
AAA	MOWER COUNTY	S1/2 SE1/4 12-T101N-R16W	0.00	1.55	FEE
B	MOWER COUNTY	N1/2 SW1/4 11-T101N-R16W	0.00	0.28	FEE
C	MOWER COUNTY	N1/2 SE1/4 11-T101N-R16W	0.00	0.29	FEE
D	MOWER COUNTY	N1/2 SE1/4 11-T101N-R16W AND N1/2 SW1/4 12-T101N-R16W	0.00	0.73	FEE
E	MOWER COUNTY	N1/2 SW1/4 12-T101N-R16W	0.00	0.69	FEE
F	MOWER COUNTY	N1/2 SW1/4 12-T101N-R16W	0.00	0.25	FEE
G	MOWER COUNTY	W1/2 SE1/4 12-T101N-R16W	0.00	0.25	FEE
H	MOWER COUNTY	S1/2 SW1/4 7-T101N-R15W	0.00	0.31	FEE
P	SOUTHERN MINNESOTA MUNICIPAL POWER AGENCY	SW1/4 SW1/4 12-T101N-R16W	0.00	0.00	NONE
PP	SOUTHERN MINNESOTA MUNICIPAL POWER AGENCY	SW1/4 & SE1/4 12-T101N-R16W	0.00	0.00	NONE
PP1	SOUTHERN MINNESOTA MUNICIPAL POWER AGENCY	S1/2 SW1/4 7-T101N-R15W	0.00	0.00	NONE

THE COUNTY BOARD OF COMMISSIONERS HAS DESIGNATED THE DEFINITE LOCATION OF Shooting Star Alternative Transportation Trail–Phase III LOCATED IN SECTION 11 AND 12 TOWNSHIP 101 NORTH, RANGE 16 WEST AND SECTION 7, 8, 16 AND 17 TOWNSHIP 101 NORTH, RANGE 15 WEST

As shown on this plat prepared for the County of Mower, County Engineer's Department, and is hereby certified to be the official plat of that portion of Shooting Star Alternative Transportation Trail–Phase III within Section 11 and 12 Township 101 North, Range 16 West and within Section 7, 8, 16, and 17 Township 101 North, Range 15 West pursuant to the laws of the State of Minnesota.

Certified by Michal J. Hanson Registration No. 14432 Date: 12/28/06
Michal J. Hanson
Mower County Highway Engineer

BOARD OF COUNTY COMMISSIONERS CERTIFICATION OF PLAT :

THIS PLAT WAS APPROVED AND ACCEPTED BY THE BOARD OF COUNTY COMMISSIONERS OF THE COUNTY OF MOWER, STATE OF MINNESOTA, AT A REGULAR MEETING HELD 28TH DAY OF NOVEMBER, 2006 A.D.

David Hillier
Chairman

I hereby certify that this is a true and correct representation of a survey of the boundaries as shown and that said survey was made under my direct supervision; that all distances are correctly shown in feet and decimals of a foot; that the monuments for the guidance of future surveys will be correctly placed in the ground as shown after completion of construction; and that there are no wet lands or public highways to be designated on said plat other than shown.

John H. Schulte IV, RLS Registration No. 13807 Date: 12-28-06

FILED FOR RECORD THIS 28th DAY OF Dec, 2006 A.D. AT 2:08 O'CLOCK P.M., AND WAS DULY RECORDED IN THE MOWER COUNTY RECORDS AS DOCUMENT NUMBER A0005566577.

Susan M. Davis
County Recorder

I hereby certify that I have carefully compared the within copy of the plat of MOWER COUNTY HIGHWAY RIGHT-OF-WAY PLAT NO. 22 with the original, which was filed in this office for record this _____ day of _____, 20_____A.D. at _____ O'CLOCK ____, and find the same to be a true and correct copy thereof.

County Recorder

By : _____
Deputy

NOTES :

1. The methods and equipment used in the control surveys for this plat and the checks made on monument location were accomplished with electronic distance measuring devices.
2. Parcel areas shown hereon are computed from legal descriptions and not from actual boundary surveys.
3. Certificates of Location are on file in the Office of the County Surveyor for the section corner cast iron monuments shown on this plat.
4. The listings of owners noted in the parcel tables were formed from current deeds of record available in Mower County records. Existing and new highway right-of-way easements are shown on the graphic portion of this plat.
5. Values shown to the nearest foot are right angle road width to the nearest hundredth of a foot; e.g. 50' is equal to 50.00 feet.
6. All right angle road widths shown on this right-of-way plat are to the construction centerline, which is also called the plat centerline.
7. For details concerning this right-of-way plat, contact the Mower County Surveyor's Office.

BASIS OF BEARING SYSTEM :

ALL BEARINGS ARE BASED UPON THE BEARING OF THE MOWER COUNTY COORDINATE SYSTEM, NAD 83, '96 HARN ADJUSTMENT

LEGEND


- ○ = 5/8" x 16" Iron Stake Monument (capped RLS 13807) – Placed
- ● = Iron Monument – Found
- △ = Cast Iron Monument – Placed
- A = R/W Parcel Letter (Typical)
- — — — — = Section Line
- ——————— = Property Line
- ═══════ = R/W Plat Boundary Line
- ——— - ——— = Existing Road R/W Line

JONES, HAUGH & SMITH INC
CONSULTING ENGINEERS & LAND SURVEYORS
515 SOUTH WASHINGTON AVENUE
ALBERT LEA, MINNESOTA 56007

DECEMBER 2006
DRAWN BY ERIC MILLER
05-037.DWG

MOWER COUNTY HIGHWAY RIGHT OF WAY PLAT NO. 22

LOCATED IN SECTION 11 AND 12 TOWNSHIP 101 NORTH RANGE 16 WEST, AND SECTION 7, TOWNSHIP 101 NORTH RANGE 15 WEST
CITY OF ADAMS, MOWER COUNTY MINNESOTA

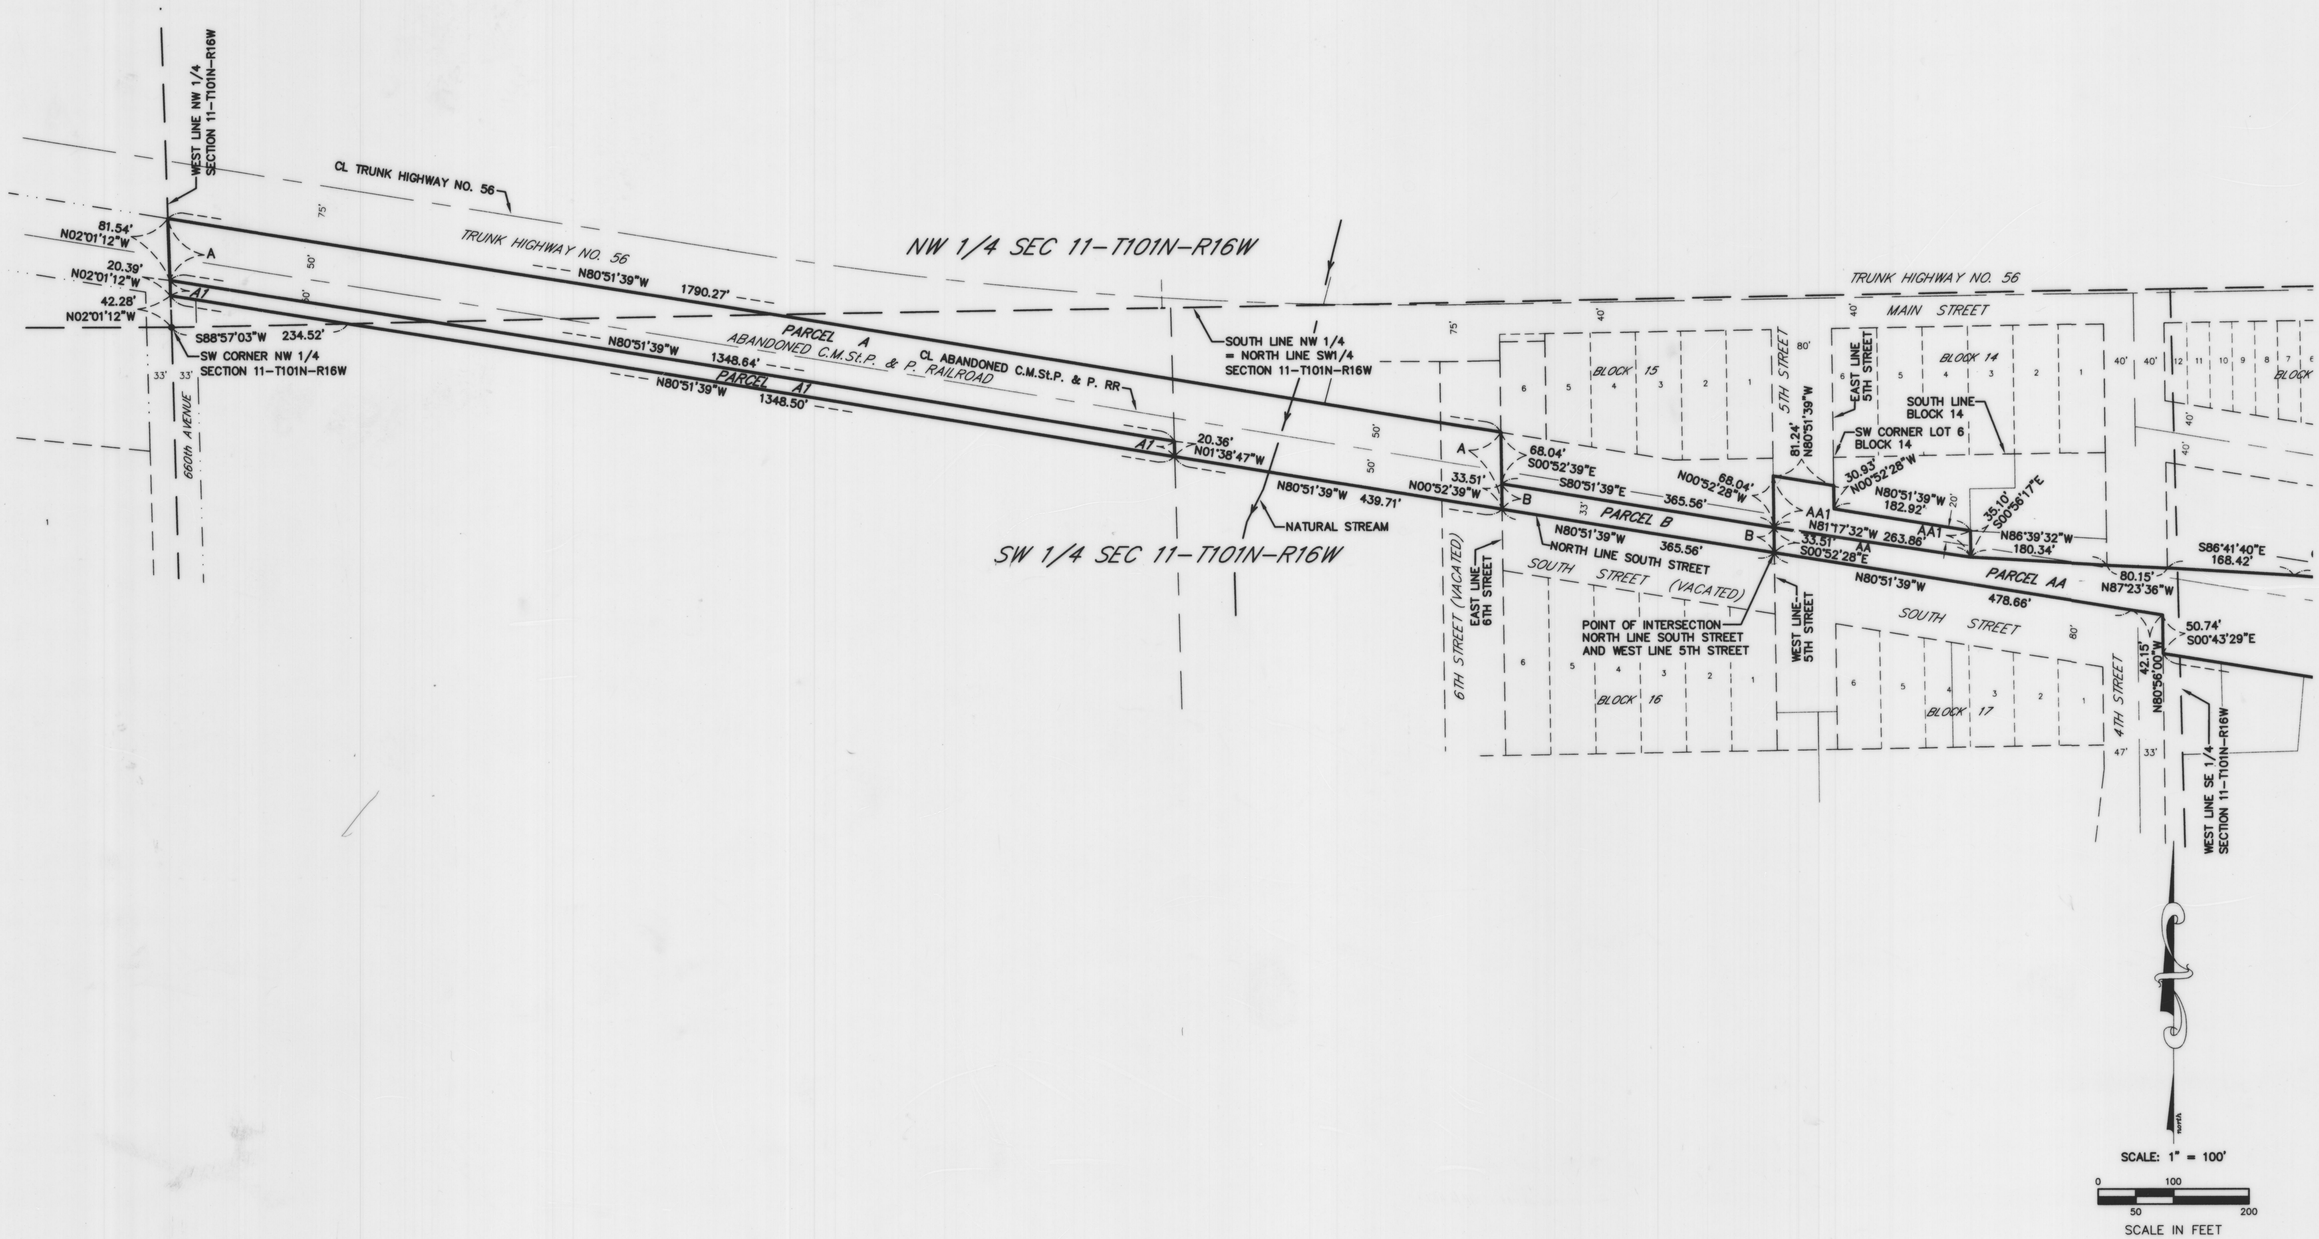


JONES, HAUGH & SMITH INC
CONSULTING ENGINEERS & LAND SURVEYORS
515 SOUTH WASHINGTON AVENUE
ALBERT LEA, MINNESOTA 56007

DECEMBER 2006
DRAWN BY ERIC MILLER
05-537.DWG

OFFICIAL PLAT

MOWER COUNTY HIGHWAY RIGHT OF WAY PLAT NO. 22

LOCATED IN SECTION 11 AND 12 TOWNSHIP 101 NORTH RANGE 16 WEST, AND SECTION 7, TOWNSHIP 101 NORTH RANGE 15 WEST
CITY OF ADAMS, MOWER COUNTY MINNESOTA

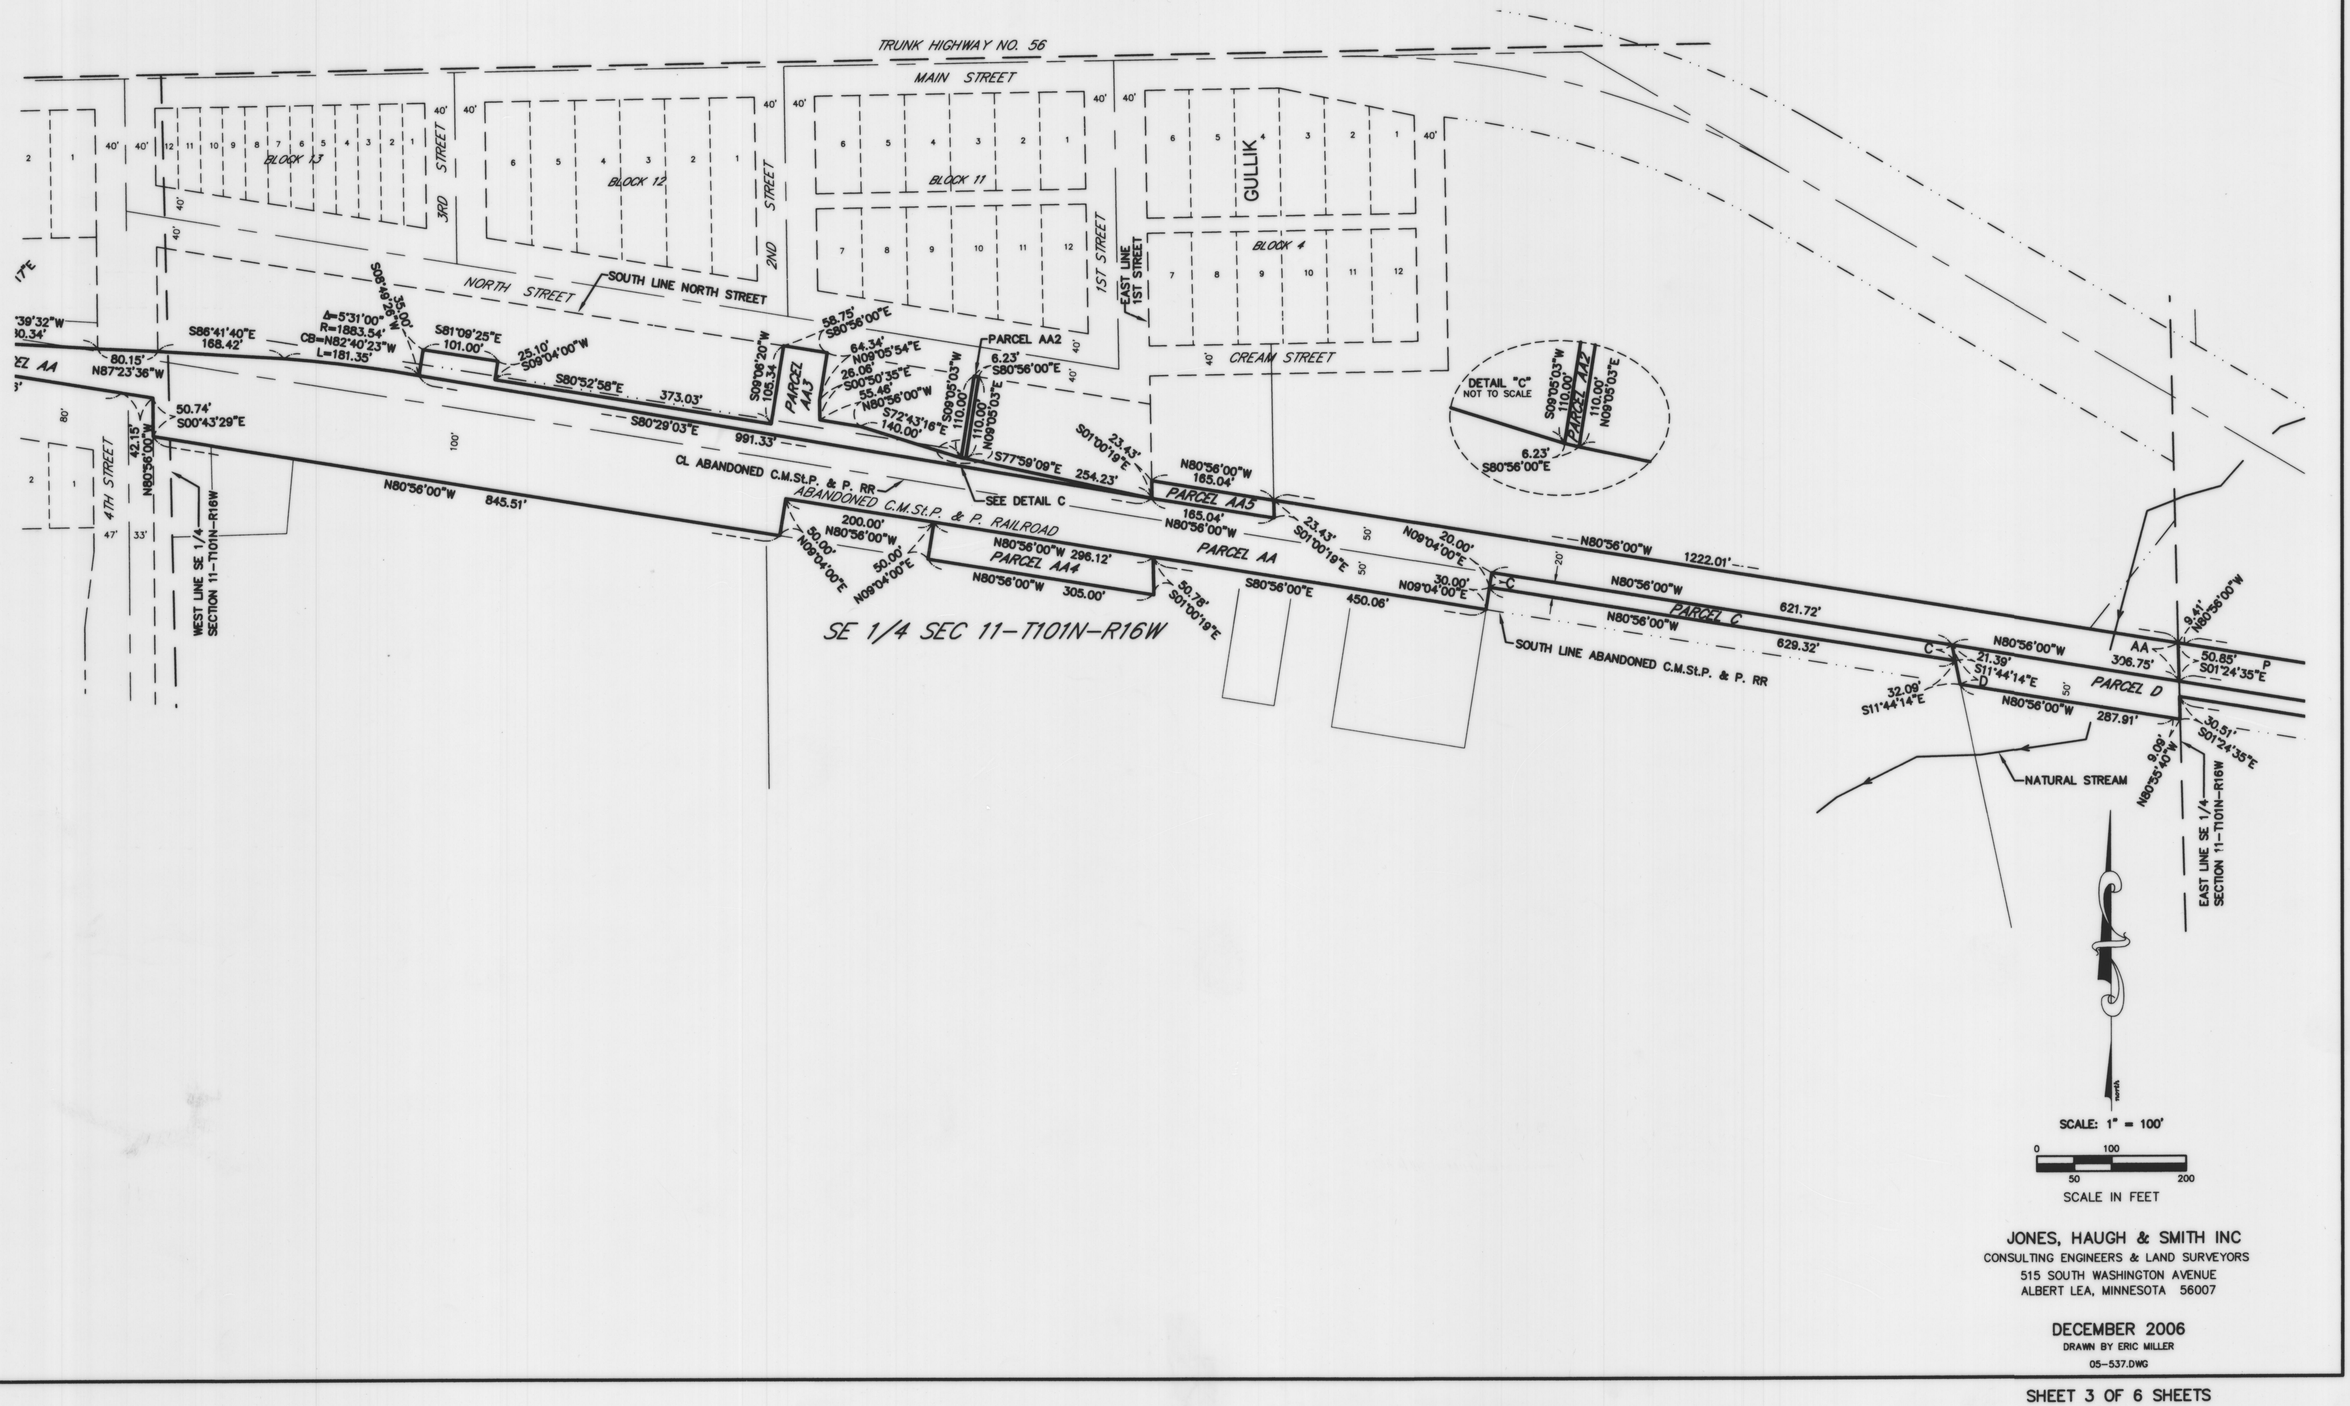


JONES, HAUGH & SMITH INC
CONSULTING ENGINEERS & LAND SURVEYORS
515 SOUTH WASHINGTON AVENUE
ALBERT LEA, MINNESOTA 56007

DECEMBER 2006
DRAWN BY ERIC MILLER
05-537.DWG

OFFICIAL PLAT

MOWER COUNTY HIGHWAY RIGHT OF WAY PLAT NO. 22

LOCATED IN SECTION 11 AND 12 TOWNSHIP 101 NORTH RANGE 16 WEST, AND SECTION 7, TOWNSHIP 101 NORTH RANGE 15 WEST
CITY OF ADAMS, MOWER COUNTY MINNESOTA

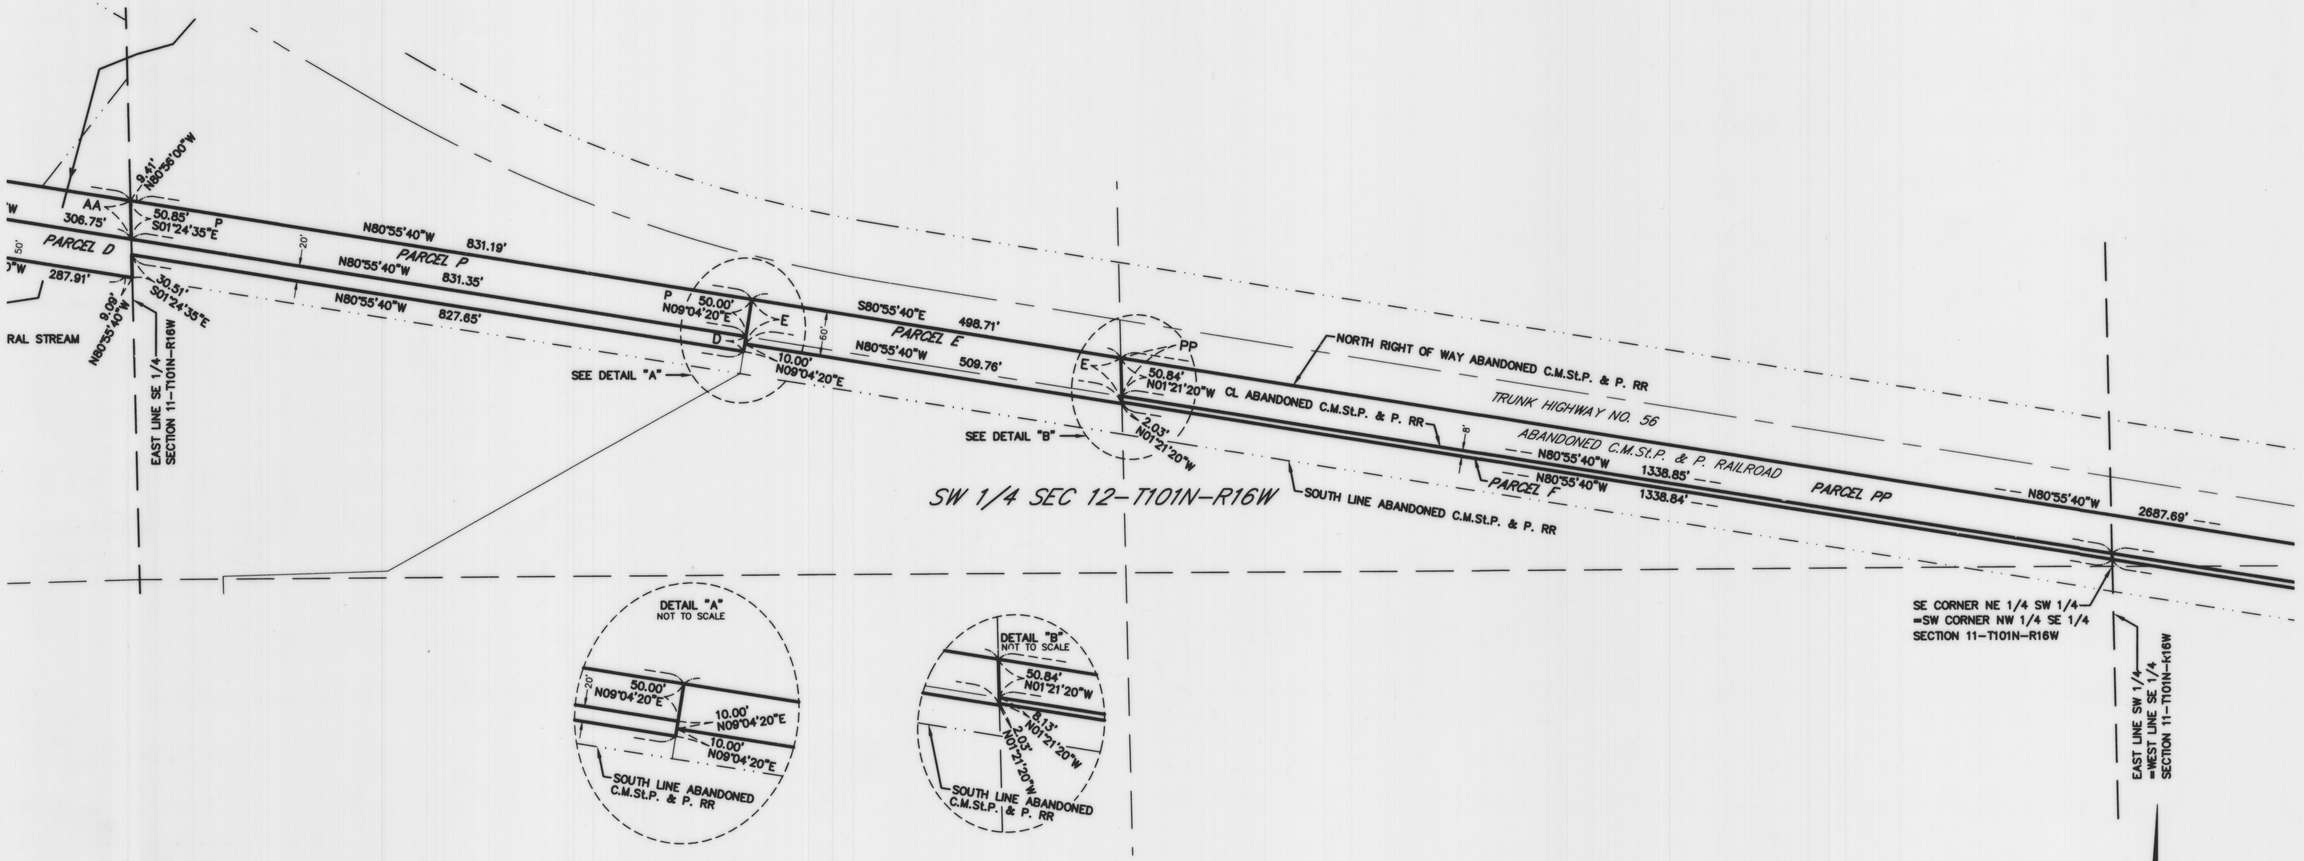

SCALE: 1" = 100'


0 100
50 200
SCALE IN FEET

JONES, HAUGH & SMITH INC
CONSULTING ENGINEERS & LAND SURVEYORS
515 SOUTH WASHINGTON AVENUE
ALBERT LEA, MINNESOTA 56007

DECEMBER 2006
DRAWN BY ERIC MILLER
05-537.DWG

MOWER COUNTY HIGHWAY RIGHT OF WAY PLAT NO. 22

LOCATED IN SECTION 11 AND 12 TOWNSHIP 101 NORTH RANGE 16 WEST, AND SECTION 7, TOWNSHIP 101 NORTH RANGE 15 WEST
CITY OF ADAMS, MOWER COUNTY MINNESOTA

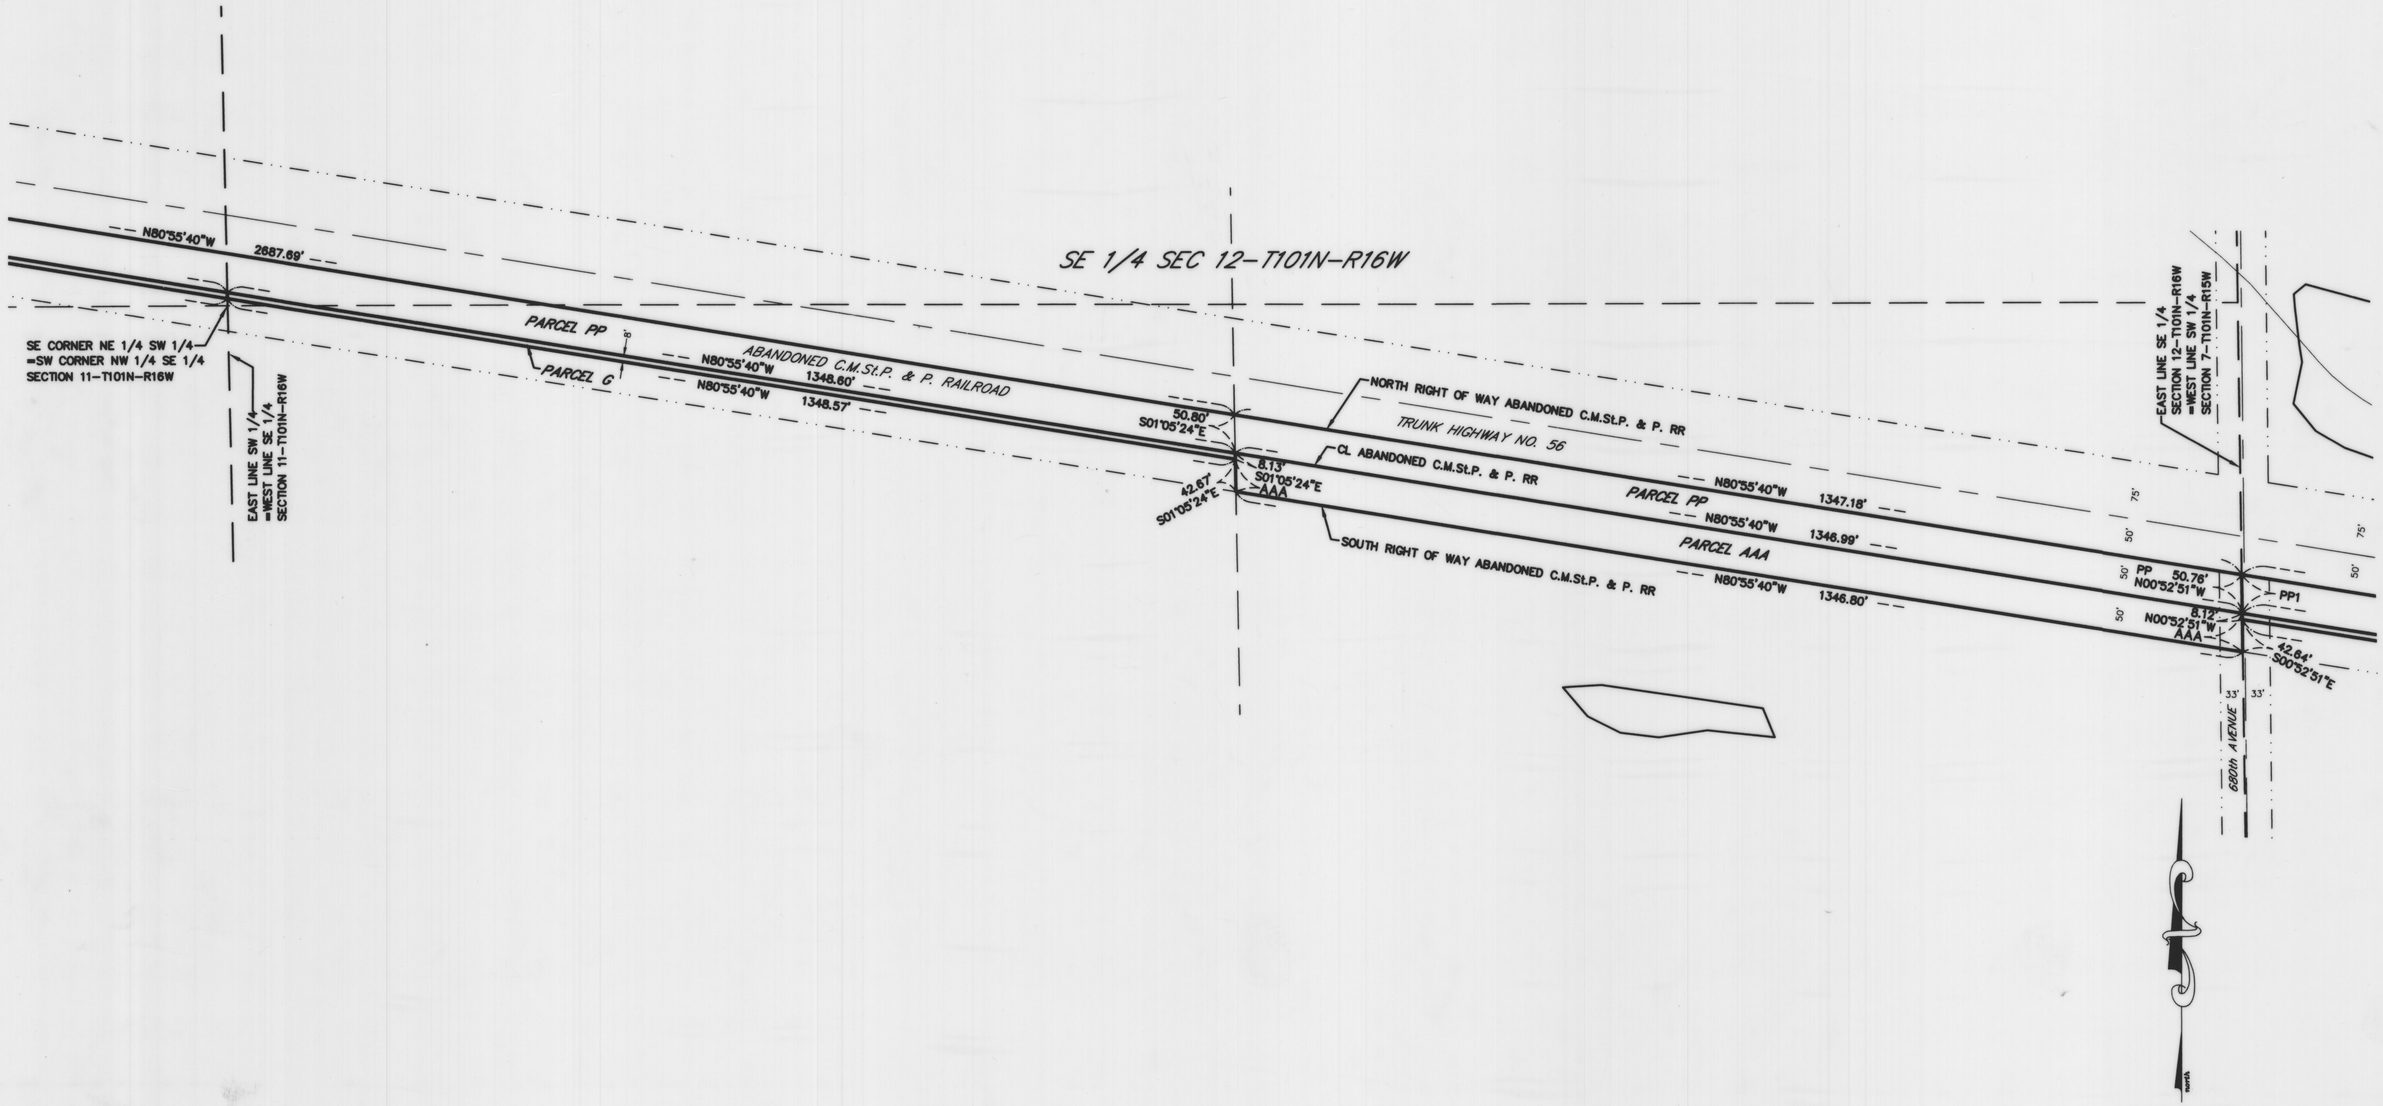


JONES, HAUGH & SMITH INC
CONSULTING ENGINEERS & LAND SURVEYORS
515 SOUTH WASHINGTON AVENUE
ALBERT LEA, MINNESOTA 56007

DECEMBER 2006
DRAWN BY ERIC MILLER
05-537.DWG

OFFICIAL PLAT

MOWER COUNTY HIGHWAY RIGHT OF WAY PLAT NO. 22

LOCATED IN SECTION 11 AND 12 TOWNSHIP 101 NORTH RANGE 16 WEST, AND SECTION 7, TOWNSHIP 101 NORTH RANGE 15 WEST
CITY OF ADAMS, MOWER COUNTY MINNESOTA

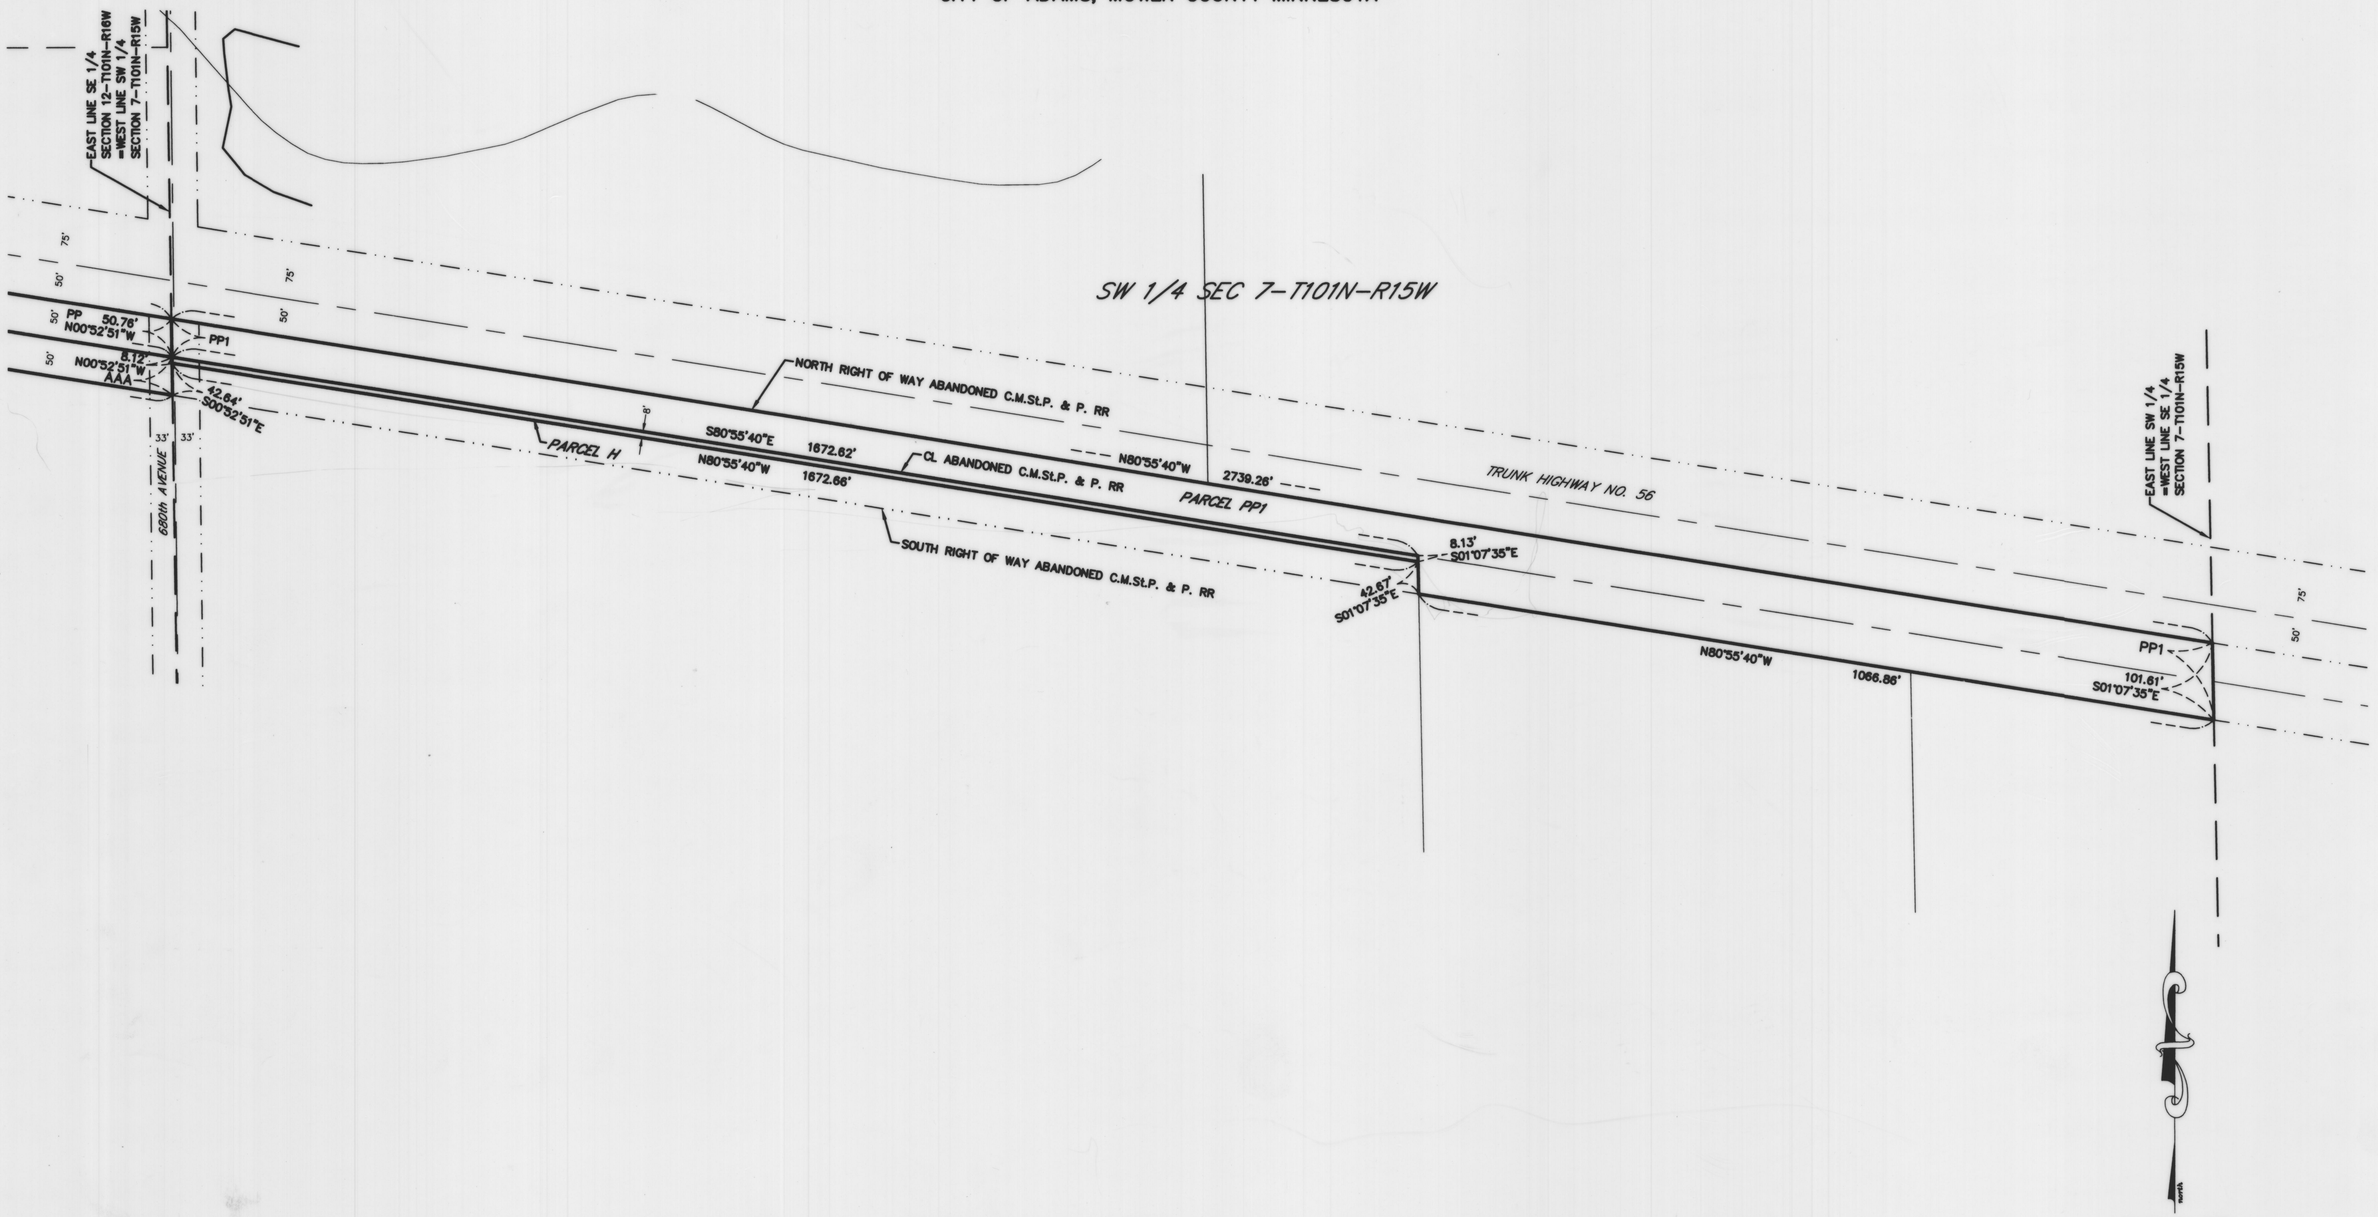

SCALE: 1" = 100'

0 100
50 200
SCALE IN FEET

JONES, HAUGH & SMITH INC
CONSULTING ENGINEERS & LAND SURVEYORS
515 SOUTH WASHINGTON AVENUE
ALBERT LEA, MINNESOTA 56007

DECEMBER 2006
DRAWN BY ERIC MILLER
05-537.DWG