Index No. P63 "E"

CERTIFICATE OF LOCATION OF GOVERNMENT CORNER

NE Corner of Section 1, Township 101N, Range 14W, 5TH P.M.

STATE OF MINNESOTA, County of MOWER


At the corner location shown on the sketch:

☒ On 3-11-91 (DATE) found a ½"ø iron in 6"ø concrete monument 2' below road surface.

☒ left monument as found, ☐ lowered monument, ☐ removed monument (explain)

☒ On 3-11-91 (DATE) placed a CAST IRON MONUMENT OVER CONCRETE MONUMENT FOUND.

SKETCH OF REFERENCE TIES

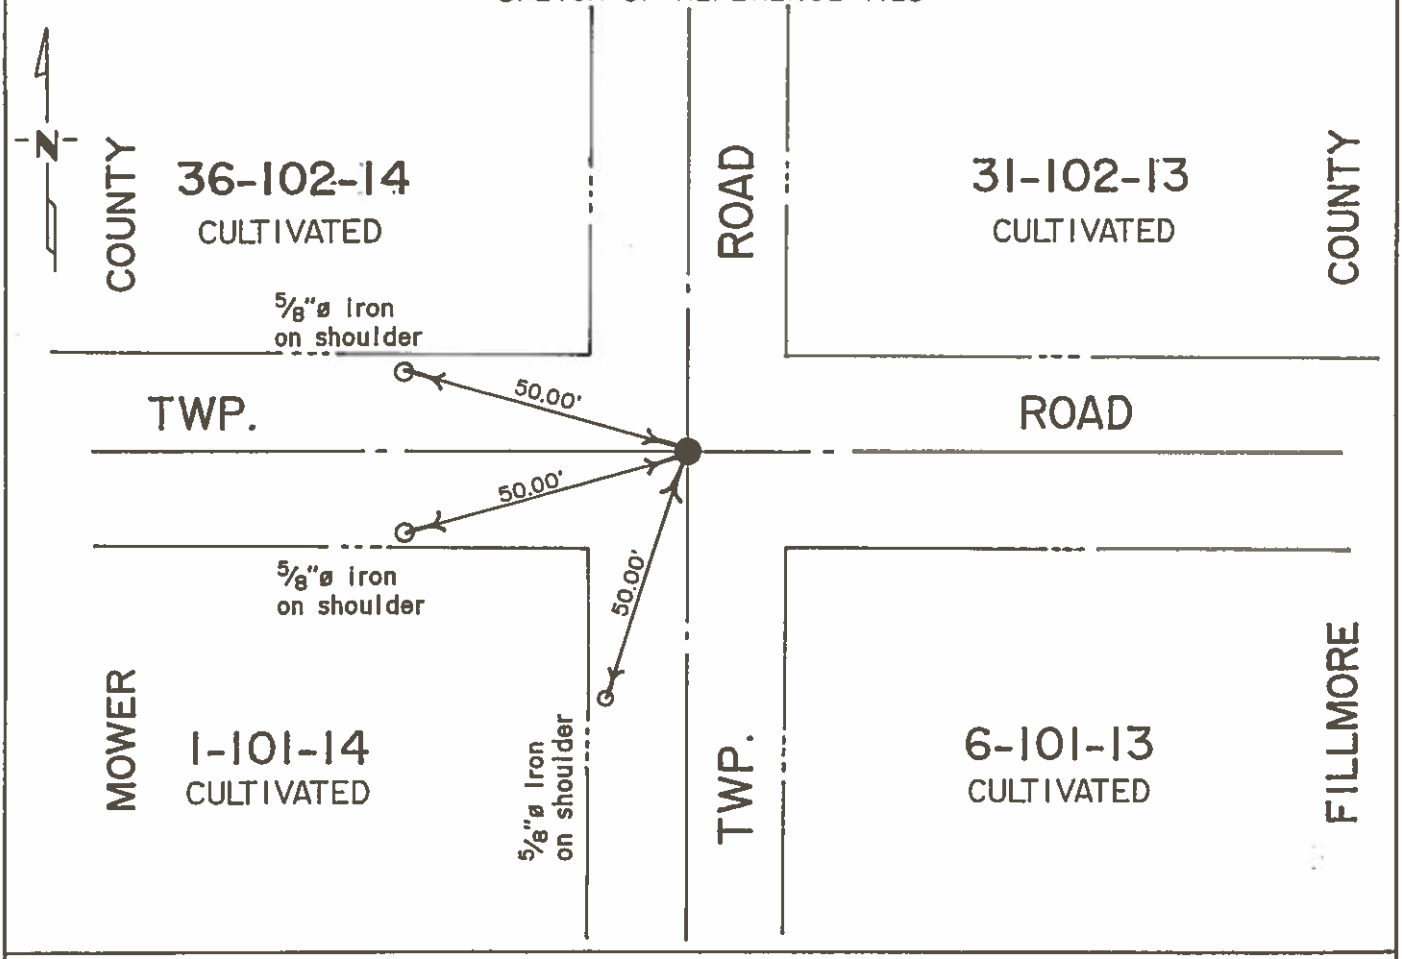

Statement of evidence relative to this corner location is on back of page.

I hereby certify that this document and the data contained herein was prepared by me or under my direct supervision.

SIGNATURE 3-18-91 DATE

Registration No. 13807

☒ Land Surveyor, ☐ Professional Engineer

☒ County Surveyor, ☐ County Engineer

OFFICE OF THE COUNTY RECORDER

County of _____

I hereby certify that this document was filed in the County Rec. office at _____ .M. on the _____ day of _____ A.D., 19__

COUNTY RECORDER _____

By _____, Deputy

DOCUMENT NO. _____

M.H.D. FORM NO. 2105

STATEMENT OF EVIDENCE

NE cor Sec 1-101-14

1853 John Ball, U.S. Deputy Surveyor, set a post and drove charred stake and raised mound for corner.

1937 Mower County Engineer placed a concrete monument with an iron rod in the center at four-way intersection of rock roads and recorded information in 'Book A' in the Office of Mower County.

1974 David J. Knutson, Fillmore County Surveyor, found a concrete monument with an iron rod in the center down 1.7 feet in the centerline of the intersection of rock roads running north-south and east-west. Left monument as found.

1991 Jones, Haugh & Smith Inc personnel uncovered a 1/2" diameter iron in the center of a 6" diameter concrete monument. Accepted monument as best evidence of public land survey corner and set cast iron monument over concrete monument found.

The monument found fits occupation, road centerlines and agrees with past records and is accepted as best evidence of a perpetuation of the original public land survey corner.