Index No. _____

# CERTIFICATE OF LOCATION OF GOVERNMENT CORNER

SW Corner of Section 16, Township 101N, Range 17W, 5th P.M.

STATE OF MINNESOTA, County of MOWER


At the corner location shown on the sketch:

☐ On 11-22-89 (DATE) found a capped 5/8" Ø iron on ℄℄ of N-S-E-W roads.

☐ left monument as found, ☐ lowered monument, ☐ removed monument (explain)

☐ On _____ (DATE) placed a _____

SKETCH OF REFERENCE TIES

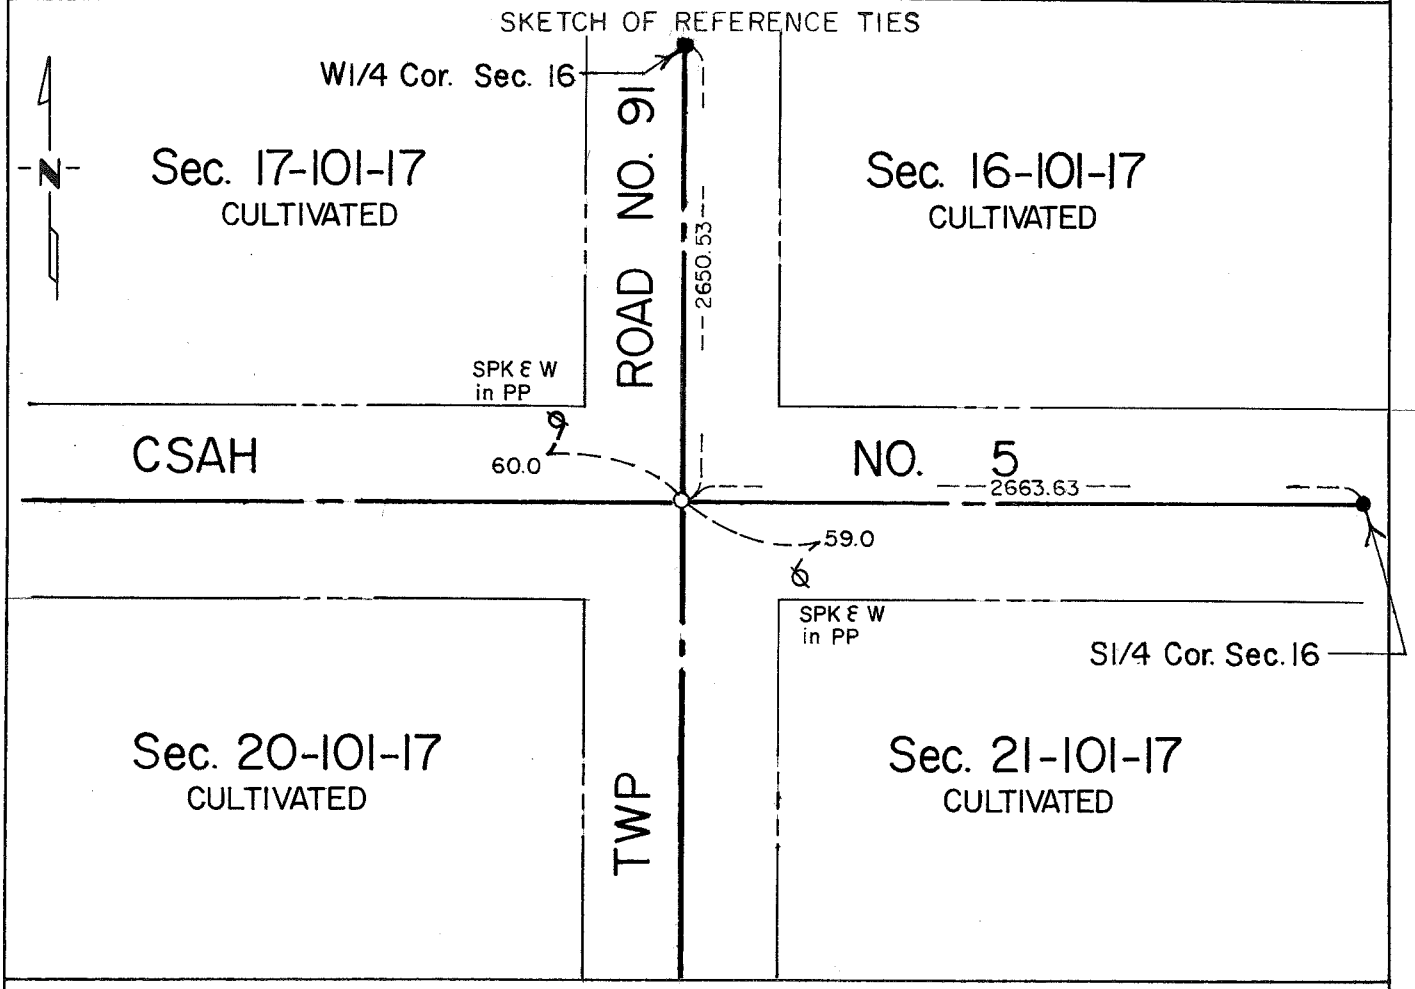


Statement of evidence relative to this corner location is on back of page.

I hereby certify that this document and the data contained herein was prepared by me or under my direct supervision.

_____ (SIGNATURE) 9-10-90 (DATE)

Registration No. 13907

☐ Land Surveyor, ☐ Professional Engineer

☐ County Surveyor, ☐ County Engineer

OFFICE OF THE COUNTY RECORDER

County of _____

I hereby certify that this document was filed in the County Rec. office at _____ .M. on the _____ day of _____ A.D., 19___

COUNTY RECORDER _____

By _____, Deputy

DOCUMENT NO. _____

M.H.D. FORM NO. 2105

STATEMENT OF EVIDENCE

SW corner Section 16-101-17

This corner was originally established by Deputy Surveyors Charles Phipps and Edward Fitzpatrick of the General Land Office in 1854. The government notes show this corner was marked with a charred stake and a trench with a mound of earth.

The following were contacted for section corner information:

Mower County Engineering Department
Mower County Recorder's Office

1985 Jones, Haugh & Smith Inc under the direction of John H. Schulte IV, found a concrete monument 2.0 feet below road surface on centerline centerline of north-south-east-west roads. Placed a capped (13807) 5/8" diameter iron at road surface over monument found.

1990 Jones, Haugh & Smith crew found a capped 5/8" diameter iron at road surface on centerline centerline of north-south-east-west roads.

Corner found fits occupation and road centerlines within the section and is accepted as best evidence and perpetuation of the public land survey corner.

For electronic survey data and analysis contact the firm of Jones, Haugh & Smith Inc.