"N" TIC BOOK. P49 Index No. _____

CERTIFICATE OF LOCATION OF GOVERNMENT CORNER

North Quarter Corner of Section 4, Township 101 N, Range 18 W, 5 th P.M.

STATE OF MINNESOTA, County of Mower


At the corner location shown on the sketch:

☒ On 1-25-77 (DATE) found a 1½ inch x 2½ inch iron bar up 0.7 foot

☒ left monument as found, ☐ lowered monument, ☐ removed monument (explain)

☐ On _____ (DATE) placed a _____

SKETCH OF REFERENCE TIES

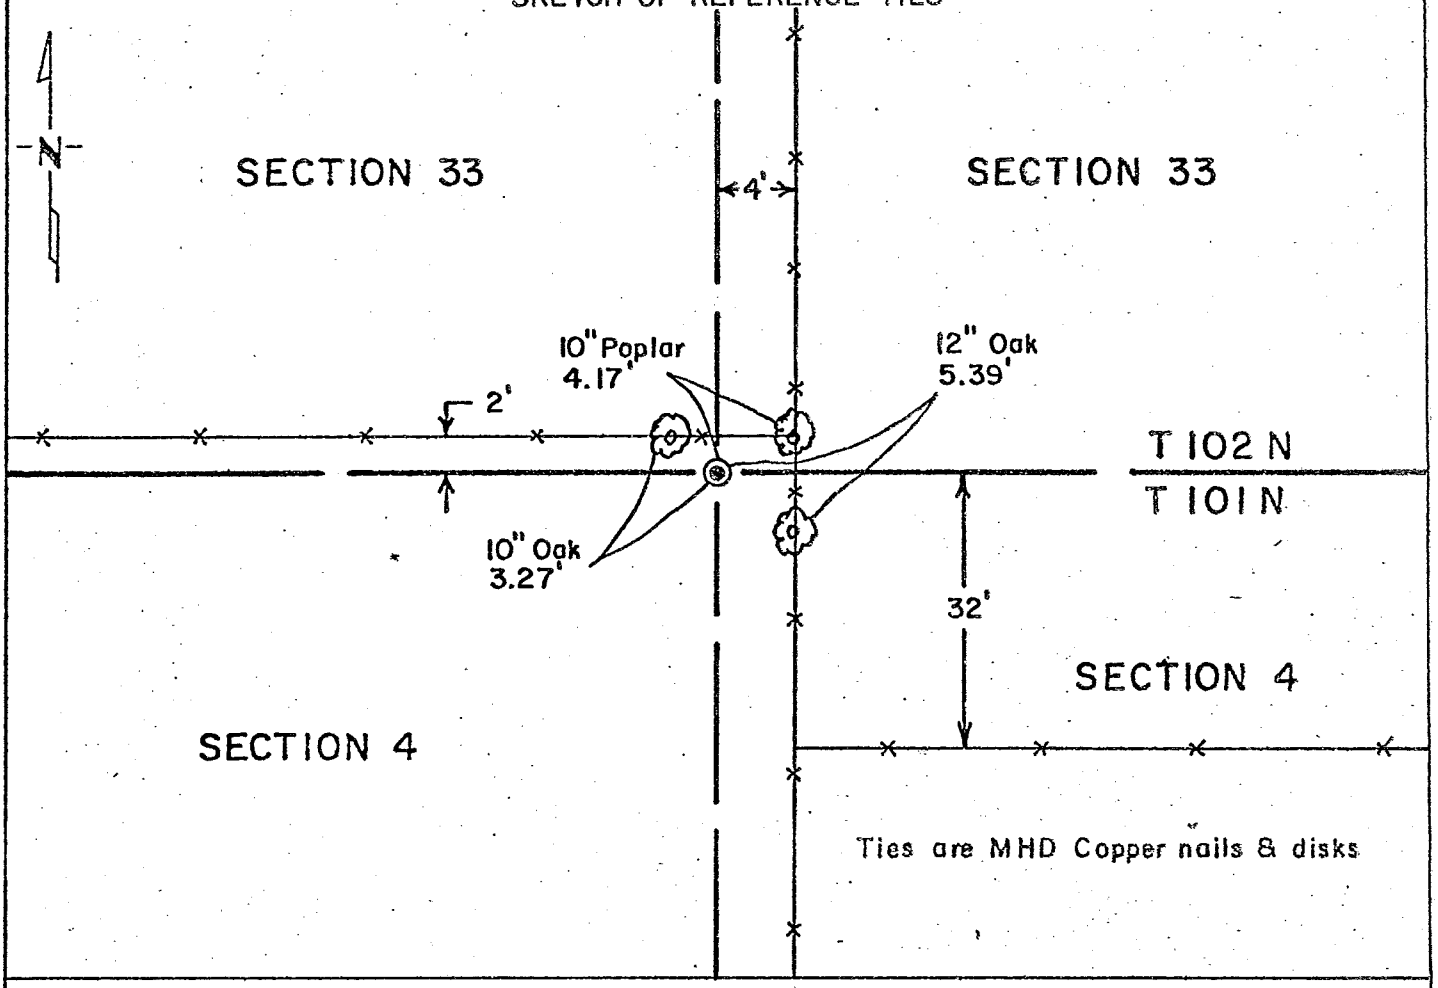

Statement of evidence relative to this corner location is on back of page.

I hereby certify that this document and the data contained herein was prepared by me or under my direct supervision.

Marlow R. McGowan (SIGNATURE) 1-30-78 (DATE)

Registration No. 11527

☒ Land Surveyor, ☐ Professional Engineer

☐ County Surveyor, ☐ County Engineer

OFFICE OF THE COUNTY RECORDER ~~REGISTER OF DEEDS~~

County of Mower

I hereby certify that this document was filed in the Reg. of Deeds office at 10:00 A.M. on the 28th day of February A.D., 19 78

County Recorder ~~Register of Deeds~~ _____

By _____, Deputy

DOCUMENT NO. 332584

M.H.D. FORM NO. 2105

Statement of Evidence:

$N\frac{1}{4}$ Section 4 T101N R18W 5th. P.M.

July 1854 J.B. Reyman, Deputy Surveyor, set quarter section post, deposited charcoal raised mound with trench and pits.

Jan. 1977 Minnesota Department of Transportation recovered an $1\frac{1}{2}$" x $2\frac{1}{2}$" iron stake at the corner.

Mr. Myron Aultfather, local landowner, related the following history as told to him by his father. "The $1\frac{1}{2}$" x $2\frac{1}{2}$" iron stake was set about 1900 to replace a deteriorated engraved wood post.

An analysis of the survey and record data indicates that the iron stake is identical to other monuments set about 1900 and on the testimony of Mr. Aultfather is accepted as perpetuating the original Public Land Survey Corner.

For details of the 1977 survey data contact the Surveying and Mapping Section, Minnesota Department of Transportation's Rochester District Office.