"E" TIE BOOK p 49 Index No. _____

CERTIFICATE OF LOCATION OF GOVERNMENT CORNER

Northeast Corner of Section 5, Township 101N, Range 18W, 5th P.M.

STATE OF MINNESOTA, County of Mower


At the corner location shown on the sketch:

☒ On 7-30-76 (DATE) found a Cast iron monument down 0.6 foot

☒ left monument as found, ☐ lowered monument, ☐ removed monument (explain)

☐ On _____ (DATE) placed a _____

SKETCH OF REFERENCE TIES

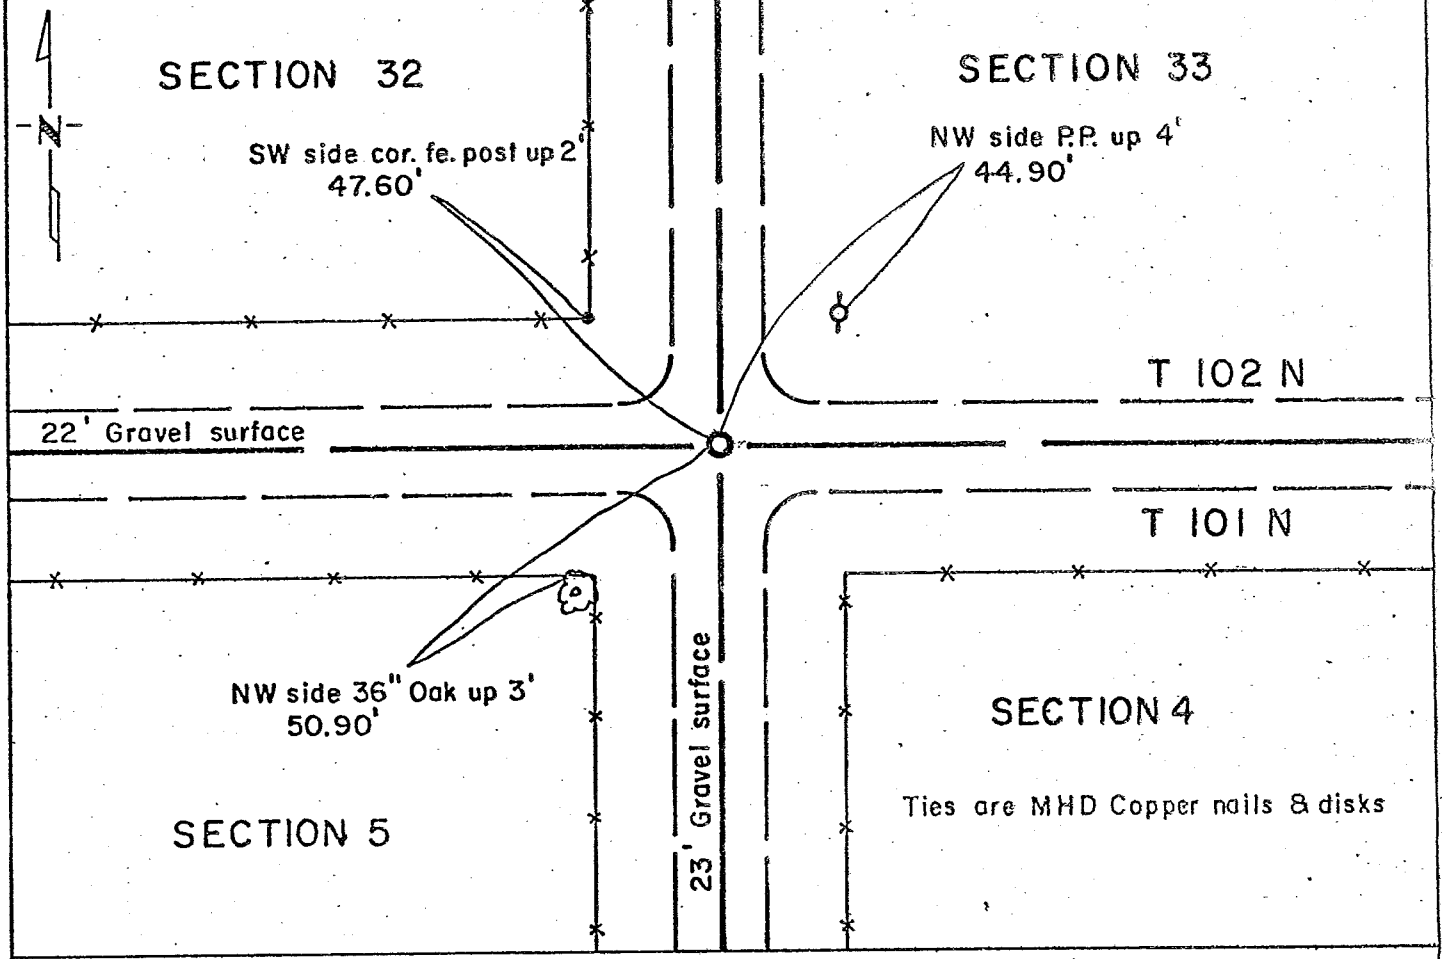

Statement of evidence relative to this corner location is on back of page.

I hereby certify that this document and the data contained herein was prepared by me or under my direct supervision.

Marlow R. McGowan (SIGNATURE) 1-30-78 (DATE)

Registration No. 11527

☒ Land Surveyor, ☐ Professional Engineer

☐ County Surveyor, ☐ County Engineer

OFFICE OF THE ~~REGISTER OF DEEDS~~ COUNTY RECORDER

County of Mower

I hereby certify that this document was filed in the Reg. of Deeds office at 10:00 A.M. on the 28th day of February A.D., 1978

~~Register of Deeds~~ County Recorder _____

By _____, Deputy

DOCUMENT NO. 332586

M.H.D. FORM NO. 2105

Statement of Evidence:

NE Corner Section 5 T101N R18W 5th P.M.

July 1854 J.B. Reyman, Deputy Surveyor, set post for corner during the orginial Public Land Survey.

July 9, 1896 M.N.Clausen, Surveyor and Civil Engineer, found remains of original stake and set an iron stake.

March 1, 1921 M.N.Clausen, Civil Engineer and Surveyor, in a recorded plat shows an iron stake $2\frac{1}{2}$" x $2\frac{1}{2}$" x 30" long at the corner.

1952 County Engineer records show an $1\frac{1}{2}$" x $1\frac{1}{2}$" iron stake inplace.

Oct. 1973 Mower County Highway Department found a $\frac{1}{2}$" bar at the corner and placed a standard cast iron secion corner monument.

An analysis of the record and survey data indicates the cast iron perpetuates the original Public Land Survey corner.

For details of the survey data contact the Surveying and Mapping Section of the Department of Transportation's District Office, Rochester.