"A"

Form 349 CHAPTER 359 LAWS ON 1921

(Austin Twp.)

CERTIFICATE OF LOCATION OF GOVERNMENT CORNER

Corner to Sec. 23, 24, 25, 26 T. 102 N. R. 18 W.

TIC BOOK P. 86

State of Minnesota }
County of Mower } ss.

I hereby certify that on the 25th day of May 19 29

I found the Section Corner referred to above

which was evidenced by Iron bolt


and I further certify that to perpetuate the location of such corner I did at the exact location thereof place a permanent marker consisting of Concrete monument 6 x 6 x 24 inches with steel rod in center.

I further certify that I established two

reference or witness monuments consisting of crosses chiseled in concrete bridge abutment

which reference or witness monuments are located in the manner following:

Diagram of reference points shown below.

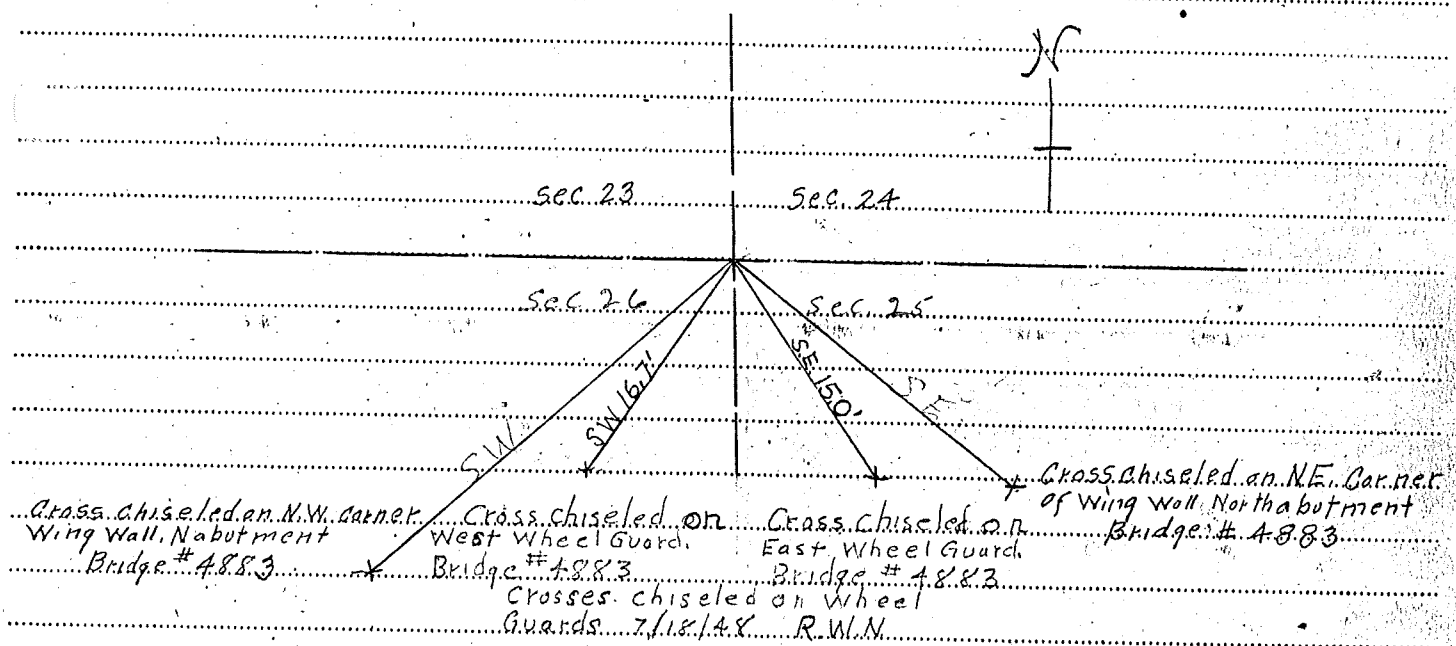

Dated at Austin Minn., this 29th day of December 19 29

Resident Engineer

OFFICE OF REGISTER OF DEEDS }
County of ..... } ss.

I hereby certify that the within instrument was filed in this office for record on the

day of ..... A. D. 19 ..... at ..... o'clock ..... M.

Register of Deeds

By ..... Deputy