CERTIFICATE OF LOCATION OF GOVERNMENT CORNER

NORTHEAST Corner of Section 27, Township 102N Range 18W, 5 P.M.

STATE OF MINNESOTA, County of MOWER


At the corner location shown on the sketch:

On 7-11-90 found NOTHING

☐ left monument as found, ☐ lowered monument, ☐ removed monument (explain)

On 7-11-90 placed 5/8" ROD AND COUNTY CAP

SKETCH OF REFERENCE TIES

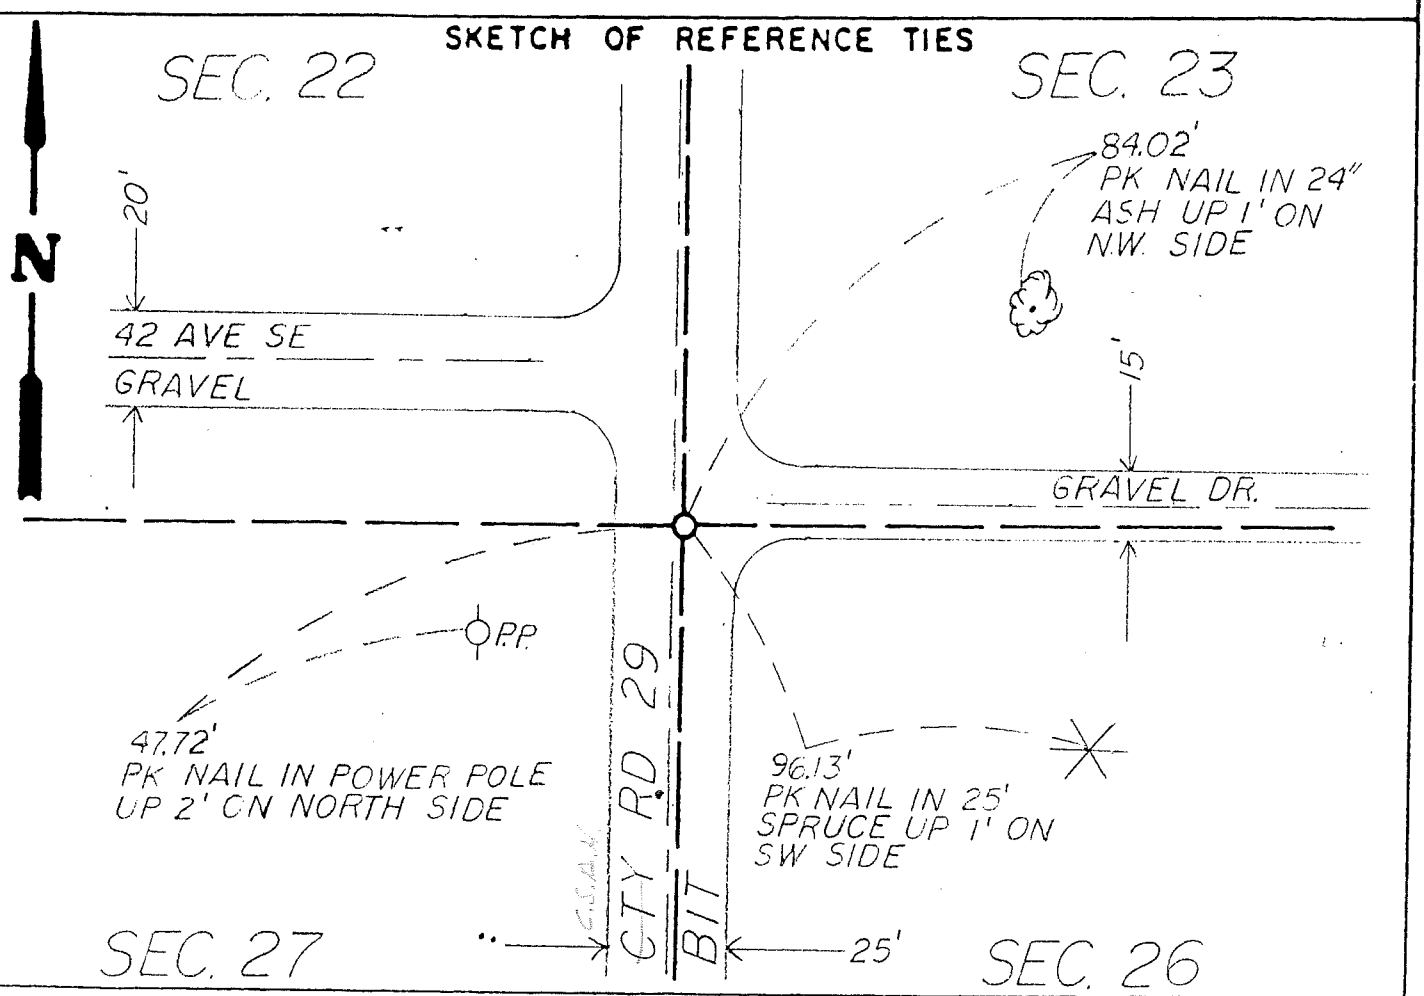

Statement of evidence relative to this corner location is on back of page

I hereby certify that this document and the data contained herein was prepared by me or under my direct supervision.

Ronald J. Olson — Signature
1-13-90 — Date

Registration No. 11009

☒ Land Surveyor ☐ Prof Engineer
☐ County Surveyor ☐ County Engineer

Zenk·Read·Trygstad & ASSOCIATES, INC.
Engineers / Architects / Land Surveyors / Planners
Box 689, Albert Lea, MN 56007 507/373-0689

OFFICE OF THE COUNTY RECORDER
County of _____

I hereby certify that this document was filed in the County Recorders office at _____ .M. on the ____ day of _____ A.D., 19___.

County Recorder _____

By _____, Deputy

DOCUMENT NO. _____

Statement of Evidence

NORTHEAST CORNER SECTION 27, TOWNSHIP 102 NORTH, RANGE 18 WEST, 5TH P.M.

July, 1854 — William Anderson, Deputy Surveyor, set a post at the corner during the original Public Land Survey.

Oct., 1983 — Hormel Inc. Survey Crew found a 3/4" diameter rod during a survey for an Experimental Farm.

1989 — County Engineers Plans shows a PK nail inplace over the corner.

1989 — Mower County Engineer reconstructed the road in this area and subcut to 2 feet below the surface. Evidence of the corner at this depth was lost.

May 24, 1990 — A Zenk Read Trygstad & Associates crew searched the area with a magnetic locator and found nothing.

Analysis of the record data indicates the corner evidence was lost during road reconstruction. The corner was reestablished by survey from the Plats of Riverwood Estates and Riverwood Estates Second Subdivision.

The position is accepted as the location of the original Public Land Survey Corner.