Index No. "O" p17

CERTIFICATE OF LOCATION OF GOVERNMENT CORNER

NORTH QUARTER Corner of Section 9, Township 103, Range 14, 5TH P.M.

STATE OF MINNESOTA, County of [redacted] MOWER.


At the corner location shown on the sketch:

☐ On _____ (DATE) found a _____

☐ left monument as found, ☐ lowered monument, ☐ removed monument (explain)

☒ On 3/4/88 (DATE) placed a 1/2" IRON PIPE, WITH REG. NO. 13810 ON CAP, AS THE CORNER

SKETCH OF REFERENCE TIES

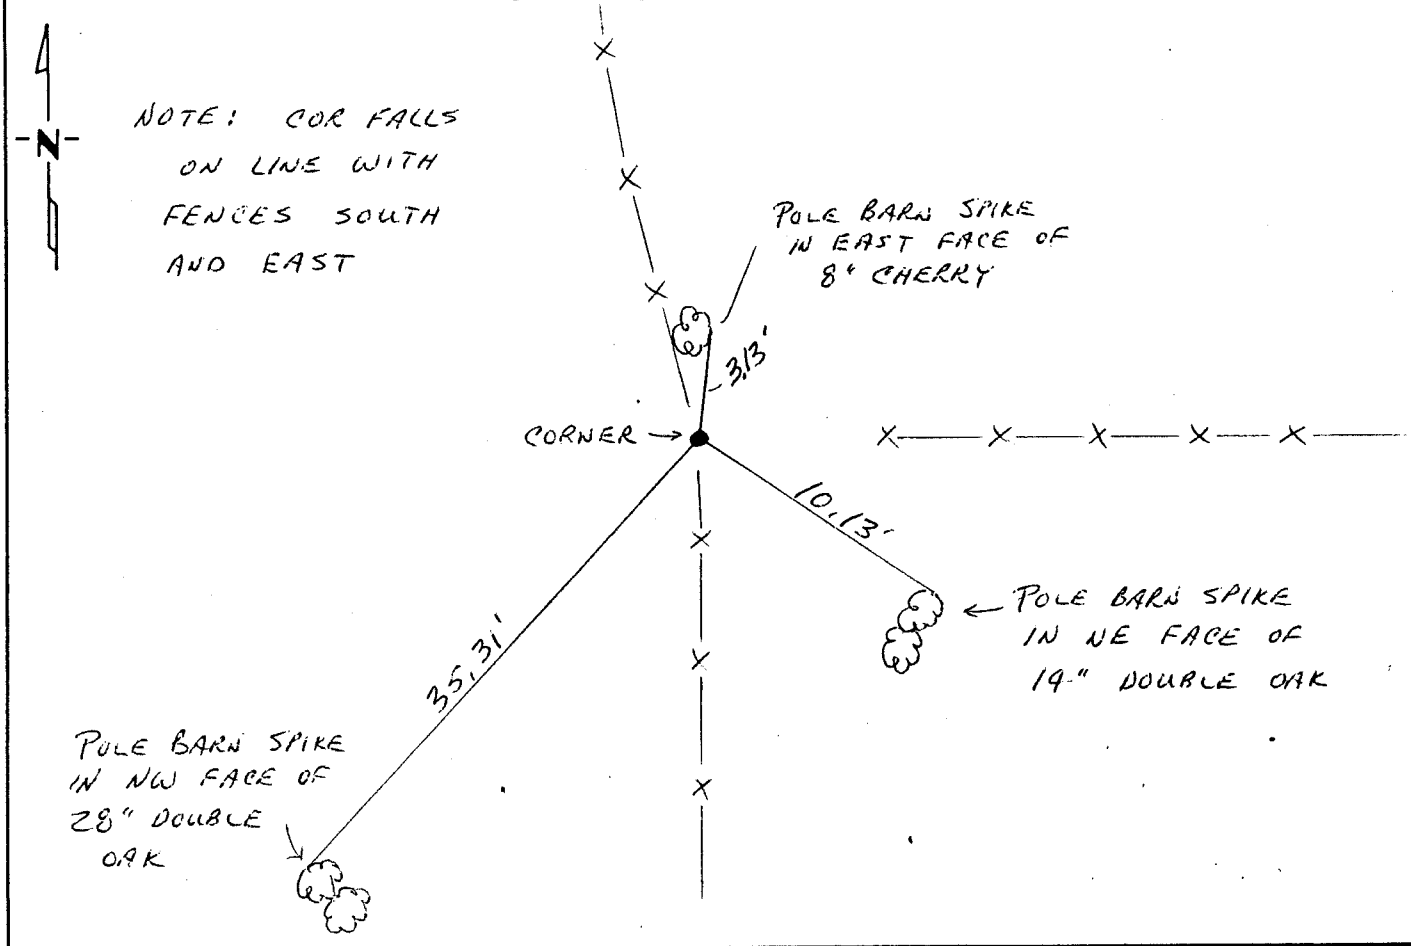

Statement of evidence relative to this corner location is on back of page.

I hereby certify that this document and the data contained herein was prepared by me or under my direct supervision.

John R. Schwarz (SIGNATURE) 3/8/88 (DATE)

Registration No. 13810

☒ Land Surveyor,

☐ County Surveyor,

OFFICE OF THE COUNTY RECORDER
County of Fillmore

I hereby certify that this document was filed in the Recorder's office at _____ .M. on the _____ day of _____ A.D., 19___

Co. Recorder _____

By _____, Deputy

DOCUMENT NO. _____