Index No. P 110 "L"

CERTIFICATE OF LOCATION OF GOVERNMENT CORNER

(N¼) NORTH QUARTER Corner of Section 29, Township 103, Range 14, 5TH P.M.

STATE OF MINNESOTA, County of [redacted]. MOWER.


At the corner location shown on the sketch:

☐ On _____ (DATE) found a _____

☐ left monument as found, ☐ lowered monument, ☐ removed monument (explain)

☒ On 6/2/87 (DATE) placed a ½" CAPPED IRON PIPE AT CORNER

SKETCH OF REFERENCE TIES

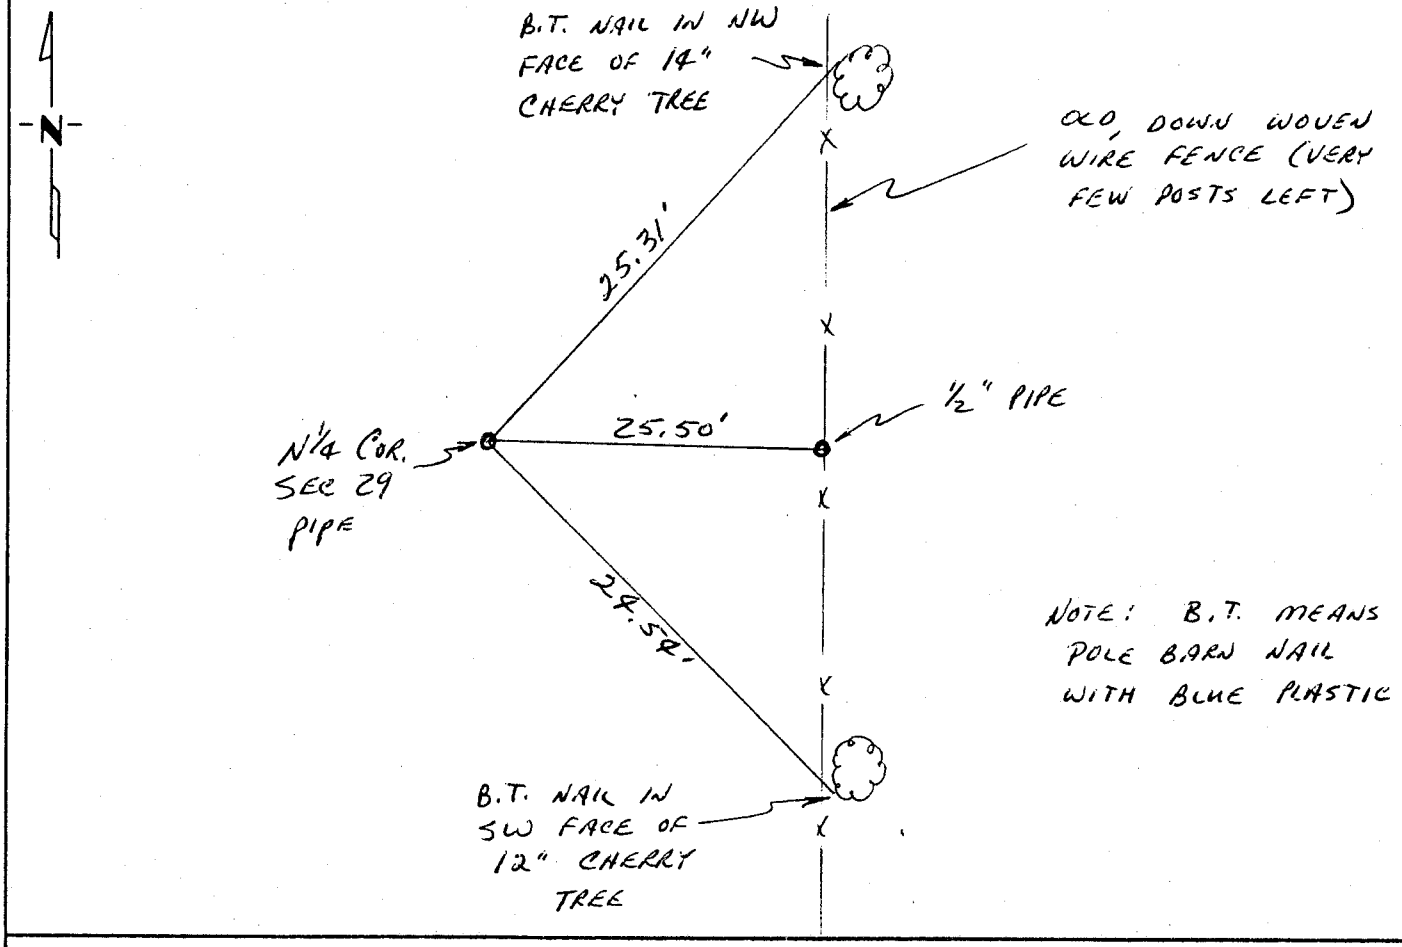

Statement of evidence relative to this corner location is on back of page.

I hereby certify that this document and the data contained herein was prepared by me or under my direct supervision.

James R. Schwarz (SIGNATURE) 6/23/87 (DATE)

Registration No. 13810

☒ Land Surveyor,

☐ County Surveyor,

OFFICE OF THE COUNTY RECORDER
County of Fillmore

I hereby certify that this document was filed in the Recorder's office at _____ .M. on the _____ day of _____ A.D., 19__

Co. Recorder _____

By _____, Deputy

DOCUMENT NO. _____