TIE BOOK P 99

CERTIFICATE OF LOCATION OF GOVERNMENT CORNER

East Quarter Corner of Section 12, Township 103N, Range 15W, 5th P.M. STATE OF MINNESOTA, County of Mower


At the corner location shown on the sketch:

☒ On June 1983 found a concrete cylinder with a rebar in the center.

☒ left monument as found, ☐ lowered monument, ☐ removed monument (expl.)

☒ On June 1983 placed a 4" diameter cast iron monument above flush with the surface.

SKETCH OF REFERENCE TIES

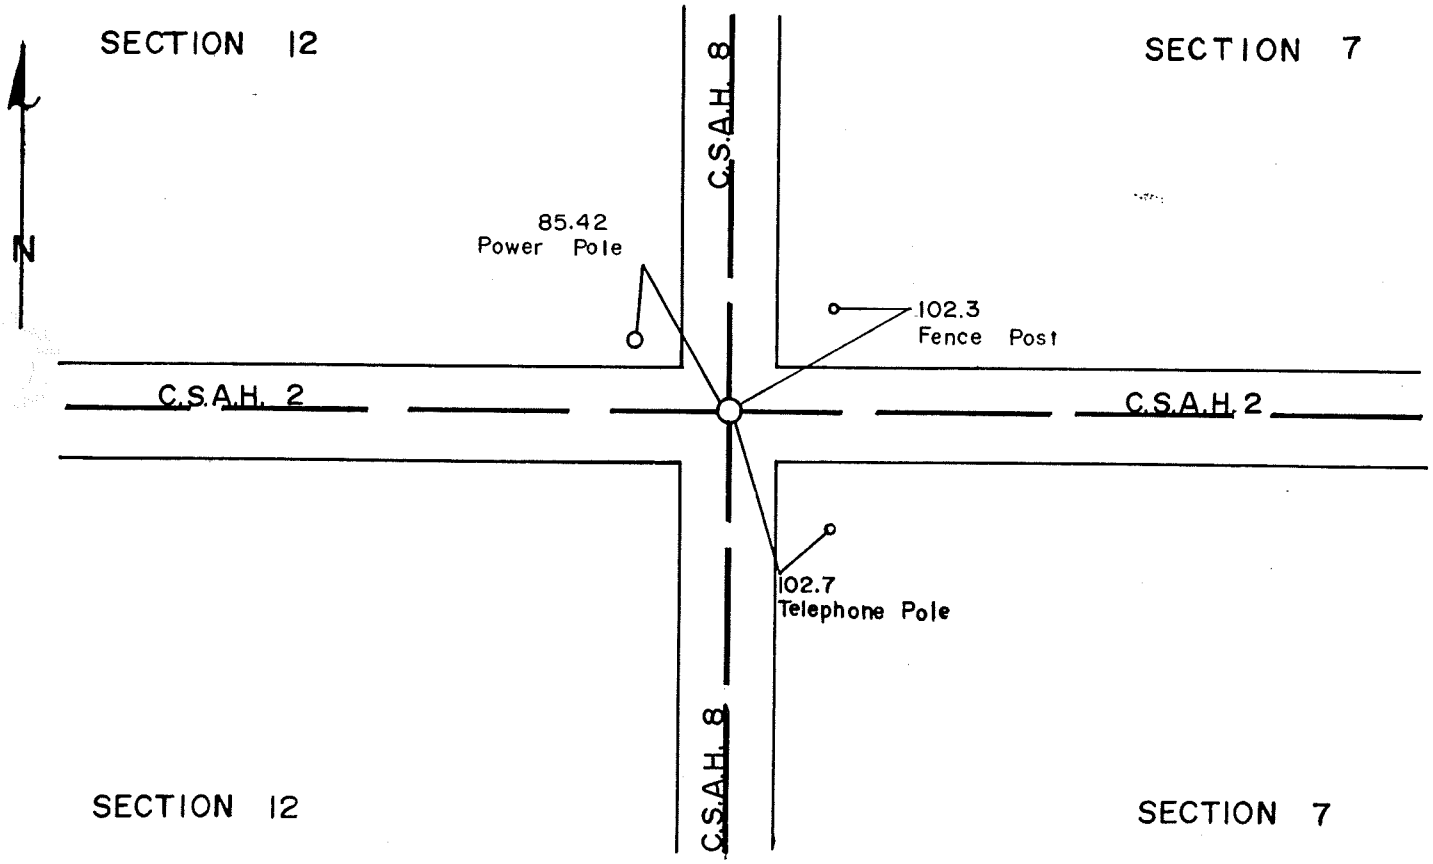

Statement of evidence relative to this corner location is on back of page.

I hereby certify that this document and the data contained herein was prepared by me or under my direct supervision.

Raymond J. Tucker
Signature

Aug. 29, 1984
Date

Registration No. 15471
☒ Land Surveyor, ☐ Prof. Engineer

☐ County Surveyor, ☐ County Engr.

OFFICE OF THE COUNTY RECORDER
County of Mower

I hereby certify that this document was filed in the County Recorders office at _____.M. on the ___ day of _____ A.D., 19____.

County Recorder _____

By _____, Deputy

DOCUMENT NO. _____

STATEMENT OF EVIDENCE:

EAST QUARTER CORNER SECTION 12 - T103N - R15W

1853 - John Ball, Deputy Surveyor, set a post during the original public land survey.

1930 - Mower County Highway Department notes show a inplace stone during a survey on C.A.R. C-8 (now C.S.A.H. #2).

1936 - Mower County Highway Department notes show a inplace concrete monument during a survey.

1960 - Mower County Highway Department notes show a inplace concrete monument during a survey on C.S.A.H. #2.

1980 - Mower County Highway Department notes show a inplace concrete monument during a survey on C.S.A.H. #2.

1983 - R. J. Tucker, RLS, assisted by Mower County Highway Department personnel found a concrete cylinder with a rebar in the center and placed a 4" diameter cast iron monument above it flush with the surface.

The above corner agrees with a electronic survey made of monuments and occupation lines in the area and is accepted as a perpetuation of the public land survey corner.

For details of the analysis and electronic survey data contact: Tucker Land Surveying, Dexter, Minnesota 55926.

Revised "4" TIE BOOK P 99

CERTIFICATE OF LOCATION OF GOVERNMENT CORNER

East Quarter Corner of Section 12, Township 103N, Range 15W, 5th P.M. STATE OF MINNESOTA, County of Mower


At the corner location shown on the sketch:

☒ On June 1983 found a concrete cylinder with a rebar in the center.

☒ left monument as found, ☐ lowered monument, ☐ removed monument (expl.)

☒ On June 1983 placed a 4" diameter cast iron monument above flush with the surface.

SKETCH OF REFERENCE TIES

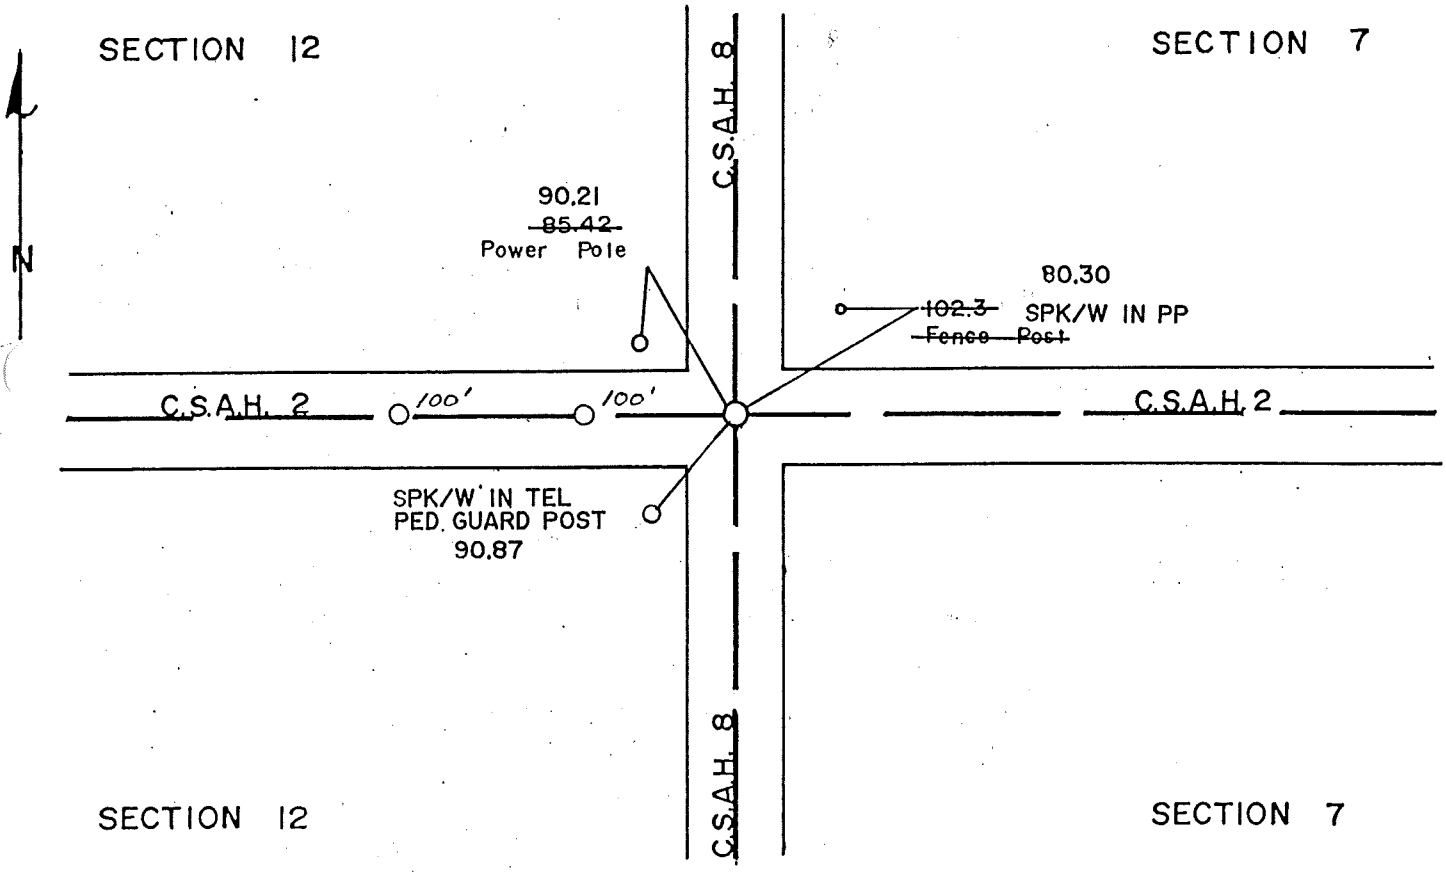

Statement of evidence relative to this corner location is on back of page.

I hereby certify that this document and the data contained herein was prepared by me or under my direct supervision.

Raymond J Tucker
Signature

Aug. 29, 1984
Date

Registration No. 15471

☒ Land Surveyor, ☐ Prof. Engineer

☐ County Surveyor, ☐ County Engr.

OFFICE OF THE COUNTY RECORDER
County of Mower

I hereby certify that this document was filed in the County Recorders office at _____.M. on the ___ day of _____ A.D., 19___.

County Recorder _____

By _____, Deputy

DOCUMENT NO. _____

STATEMENT OF EVIDENCE:

EAST QUARTER CORNER SECTION 12 - T103N - R15W

1853 - John Ball, Deputy Surveyor, set a post during the original public land survey.

1930 - Mower County Highway Department notes show a inplace stone during a survey on C.A.R. C-8 (now C.S.A.H. #2).

1936 - Mower County Highway Department notes show a inplace concrete monument during a survey.

1960 - Mower County Highway Department notes show a inplace concrete monument during a survey on C.S.A.H. #2.

1980 - Mower County Highway Department notes show a inplace concrete monument during a survey on C.S.A.H. #2.

1983 - R. J. Tucker, RLS, assisted by Mower County Highway Department personnel found a concrete cylinder with a rebar in the center and placed a 4" diameter cast iron monument above it flush with the surface.

The above corner agrees with a electronic survey made of monuments and occupation lines in the area and is accepted as a perpetuation of the public land survey corner.

For details of the analysis and electronic survey data contact: Tucker Land Surveying, Dexter, Minnesota 55926.