"C" TIE BOOK P102

CERTIFICATE OF LOCATION OF GOVERNMENT CORNER

North Quarter Corner of Section 16, Township 103N, Range 15W, 5th P.M. STATE OF MINNESOTA, County of Mower


At the corner location shown on the sketch:

☒ On June 1983 found a 4" diameter cast iron monument, and a 8"x10"x 6" stone with a wood stake below, raised the cast iron to surface.
☒ left monument as found, ☐ lowered monument, ☐ removed monument (expl.)

☐ On _____ placed a _____

_____

SKETCH OF REFERENCE TIES

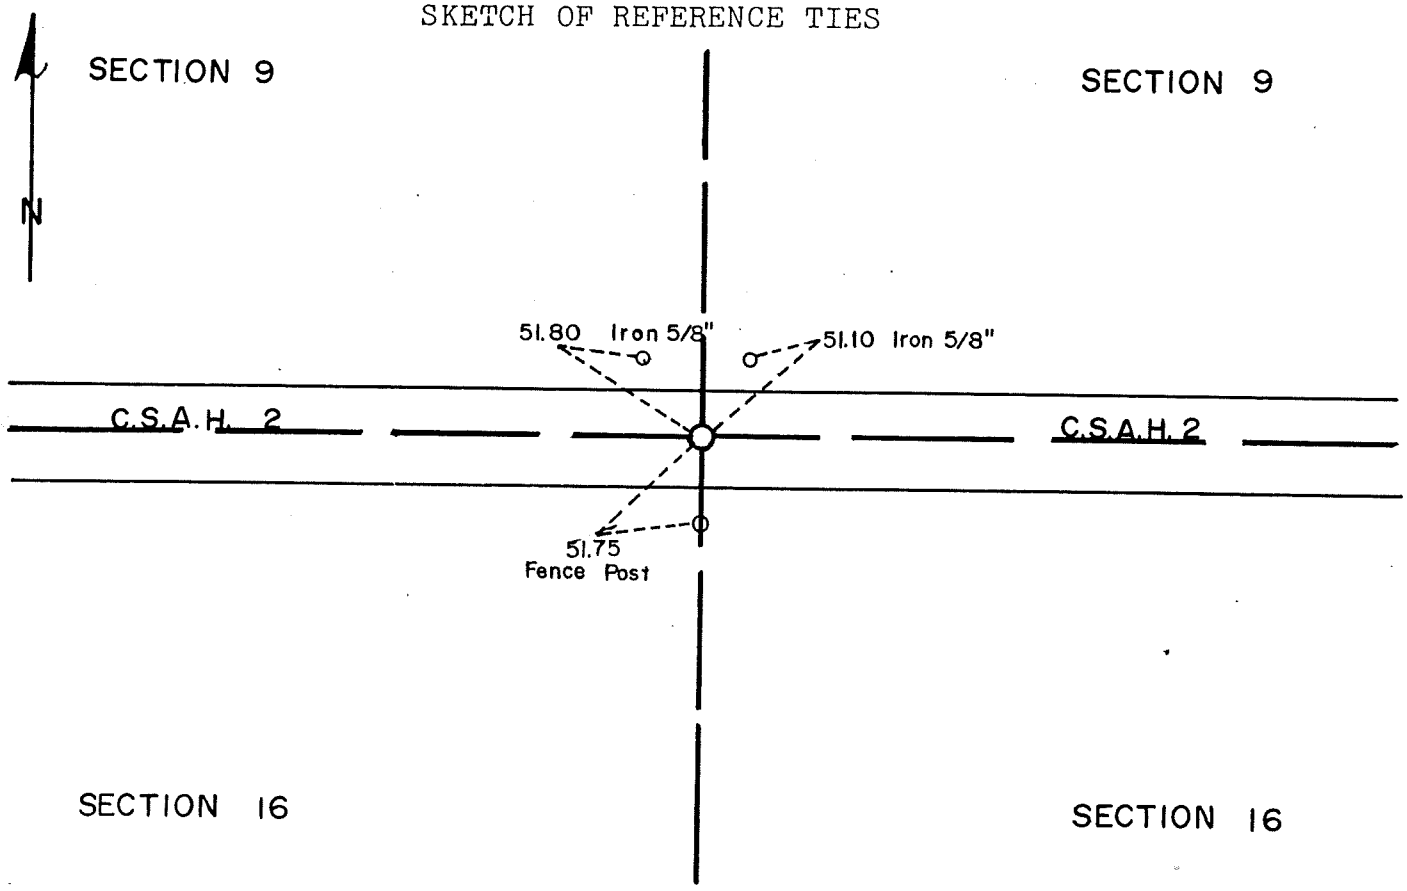

Statement of evidence relative to this corner location is on back of page.

I hereby certify that this document and the data contained herein was prepared by me or under my direct supervision.

Raymond J Tacker — Signature
Aug. 29, 1984 — Date

Registration No. 15471
☒ Land Surveyor, ☐ Prof. Engineer
☐ County Surveyor, ☐ County Engr.

OFFICE OF THE COUNTY RECORDER
County of Mower

I hereby certify that this document was filed in the County Recorders office at _____.M. on the ___ day of _____ A.D., 19____.

County Recorder _____

By _____, Deputy

DOCUMENT NO. _____

STATEMENT OF EVIDENCE:

NORTH QUARTER CORNER SECTION 16 - T103N - R15W

1853 - John Quigley, Deputy Surveyor, set a post and built a mound and placed a handful of small stones in the center during the original public land survey.

1930 - Mower County Highway Department notes show a inplace monument during a survey on C.A.R. C-8 (now C.S.A.H. #2).

1960 - Mower County Highway Department notes show a inplace concrete monument during a survey on C.S.A.H. #2.

1980 - Mower County Highway Department notes show a found concrete monument and placed a car valve over.

1983 - R. J. Tucker, RLS, assisted by Mower County Highway Department personnel found a 4" diameter cast iron monument and a 8"x10"x6" stone and a wood stake below, the cast iron monument was raised to the surface.

The above corner agrees with a electronic survey made of monuments and occupation lines in the area and is accepted as a perpetuation of the public land survey corner.

For details of the analysis and electronic survey data contact: Tucker Land Surveying, Dexter, Minnesota 55926.