"A" SECTIC BOOK P-102

# CERTIFICATE OF LOCATION OF GOVERNMENT CORNER

Northeast Corner of Section 18, Township 103N, Range 15W, 5th P.M. STATE OF MINNESOTA, County of Mower


At the corner location shown on the sketch:

☒ On June 1983 found a 4" diameter cast iron monument, and a concrete cylinder with a rebar in the center below, raised cast iron to surface.
☒ left monument as found, ☐ lowered monument, ☐ removed monument (expl.)

☐ On _____ placed a _____

_____

SKETCH OF REFERENCE TIES

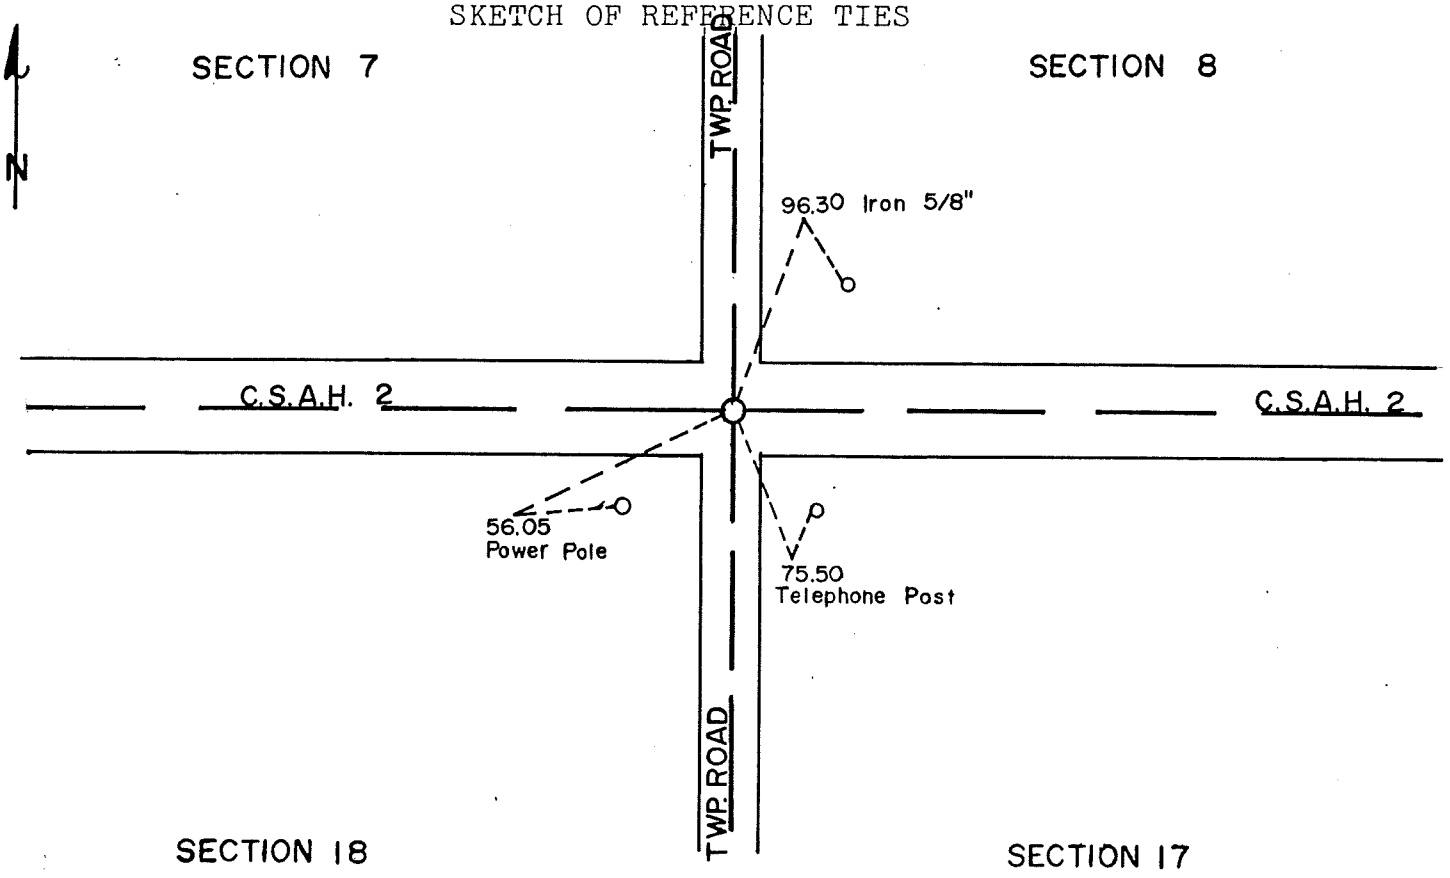


Statement of evidence relative to this corner location is on back of page.

I hereby certify that this document and the data contained herein was prepared by me or under my direct supervision.

Raymond J. Tucker — Signature
Aug 29, 1984 — Date

Registration No. 15471
☒ Land Surveyor, ☐ Prof. Engineer
☐ County Surveyor, ☐ County Engr.

OFFICE OF THE COUNTY RECORDER
County of Mower

I hereby certify that this document was filed in the County Recorders office at _____.M. on the ___ day of _____ A.D., 19____.

County Recorder _____

By _____, Deputy

DOCUMENT NO. _____

STATEMENT OF EVIDENCE:

NORTHEAST CORNER SECTION 18 - T103N - R15W

1853 - John Quigley, Deputy Surveyor, set a post and built a mound and placed a handful of small stones in the center during the original public land survey.

1930 - Mower County Highway Department notes show a inplace monument during a survey on C.A.R. C-8 (now C.S.A.H. #2).

1952 - Mower County Highway Department notes show a inplace stone monument.

1957 - Minnesota Highway Department notes show a inplace field stone and placed a 3/4" iron pin above flush with the surface during a survey on Interstate 90.

1960 - Mower County Highway Department notes show a inplace monument during a survey on C.S.A.H. #2.

1980 - Mower County Highway Department notes show a inplace 3/4" iron rod during a survey on C.S.A.H. #2.

1983 - R. J. Tucker, RLS, assisted by Mower County Highway Department personnel found a 4" diameter cast iron monument and a concrete cylinder with a rebar in the center below, the cast iron monument was raised to the surface.

The above corner agrees with a electronic survey made of monuments and occupation lines in the area and is accepted as a perpetuation of the public land survey corner.

For details of the analysis and electronic survey data contact: Tucker Land Surveying, Dexter, Minnesota 55926.