"4" p. 65 TIE BOOK

CERTIFICATE OF LOCATION OF GOVERNMENT CORNER

Northeast Corner of Section 13, Township 103N, Range 16W, 5th P.M. STATE OF MINNESOTA, County of Mower


At the corner location shown on the sketch:

☒ On June 1983 found a 4" diameter cast iron monument, and a concrete cylinder with a rebar in the center below, raised cast iron to surface.
☒ left monument as found, ☐ lowered monument, ☐ removed monument (expl.)

☐ On _____ placed a _____

_____

SKETCH OF REFERENCE TIES

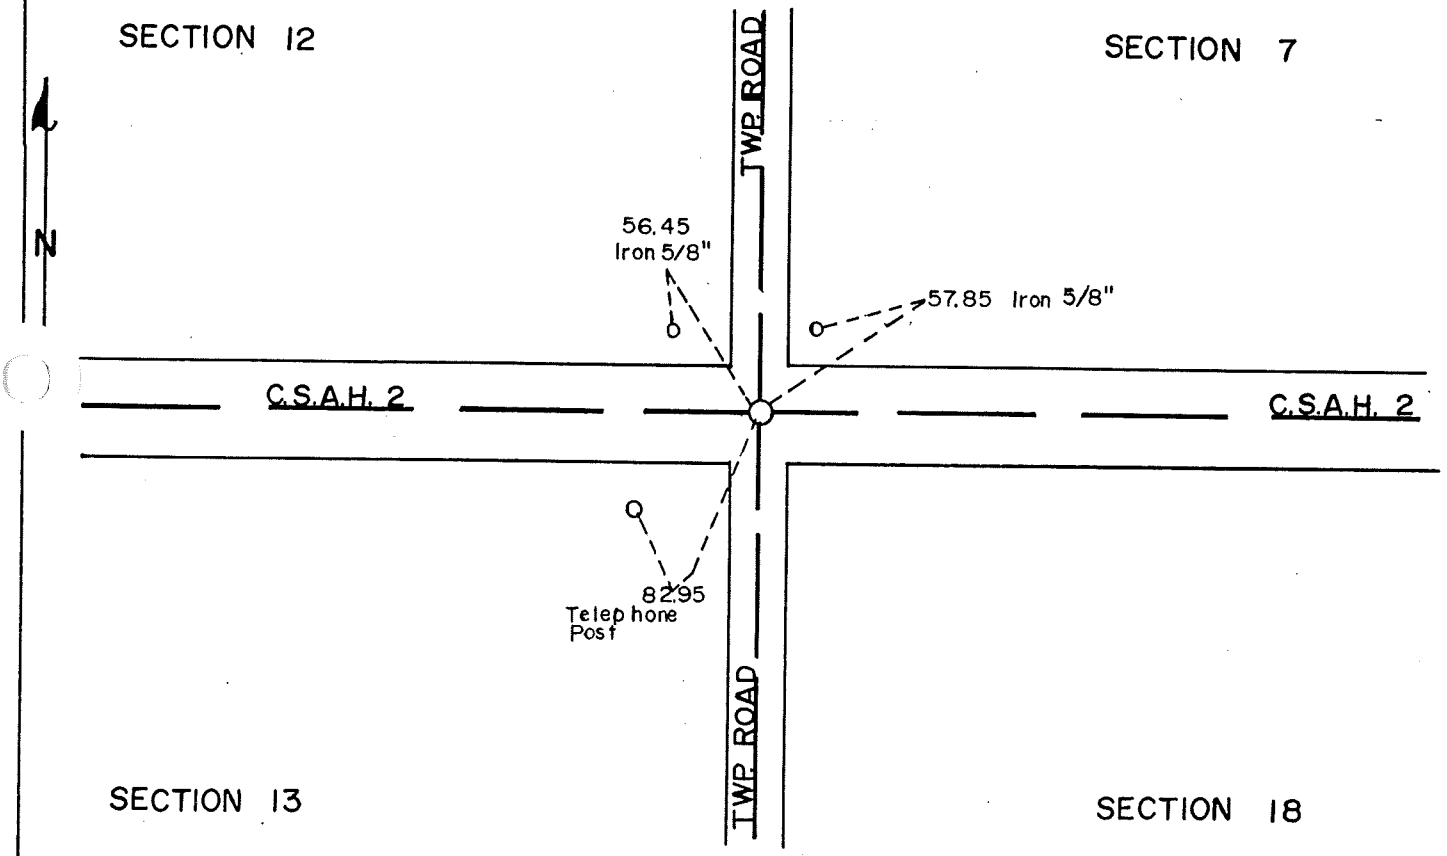

Statement of evidence relative to this corner location is on back of page.

I hereby certify that this document and the data contained herein was prepared by me or under my direct supervision.

Raymond J Tucker — Signature
Aug 29, 1984 — Date

Registration No. 15471
☒ Land Surveyor, ☐ Prof. Engineer
☐ County Surveyor, ☐ County Engr.

OFFICE OF THE COUNTY RECORDER
County of Mower

I hereby certify that this document was filed in the County Recorders office at _____.M. on the ___ day of _____ A.D., 19____.

County Recorder _____

By _____, Deputy

DOCUMENT NO. _____

STATEMENT OF EVIDENCE:

NORTHEAST CORNER SECTION 13 - T103N - R16W

1853 - John Ball, Deputy Surveyor, set a post and built a mound and placed a handful of small stones in the center during the original public land survey.

1930 - Mower County Highway Department notes show a inplace stone monument during a survey on C.A.R. C-8 (now C.S.A.H. #2).

1957 - Minnesota Highway Department notes show a inplace stone and placed a 2"x2" hub above flush with the surface during a survey on interstate 90.

1960 - Mower County Highway Department notes show a inplace concrete monument-stone during a survey on C.S.A.H. #2.

1980 - Mower County Highway Department notes show a inplace 3/4" iron rod during a survey on C.S.A.H. #2.

1983 - R. J. Tucker, RLS, assisted by Mower County Highway Department personnel found a 4" diameter cast iron monument and a concrete cylinder with a rebar in the center below, the cast iron monument was raised to the surface.

The above corner agrees with a electronic survey made of monuments and occupation lines in the area and is accepted as a perpetuation of the public land survey corner.

For details of the analysis and electronic survey data contact: Tucker Land Surveying, Dexter, Minnesota 55926.