A TIE BOOK P108
Index No. _____

CERTIFICATE OF LOCATION OF GOVERNMENT CORNER

EAST QUARTER Corner of Section 4, Township 103 N, Range 17W, 5th P.M.

STATE OF MINNESOTA, County of MOWER


At the corner location shown on the sketch:

☒ On 8-11-72 (DATE) found a 3/4 INCH PIPE, DOWN 2.0 FEET

☒ left monument as found, ☐ lowered monument, ☐ removed monument (explain)

☒ On 4-25-75 (DATE) placed a MINNESOTA HIGHWAY DEPARTMENT CAST IRON MONUMENT OVER 3/4 INCH PIPE, 1/2 INCH BELOW ROAD SURFACE.

SKETCH OF REFERENCE TIES

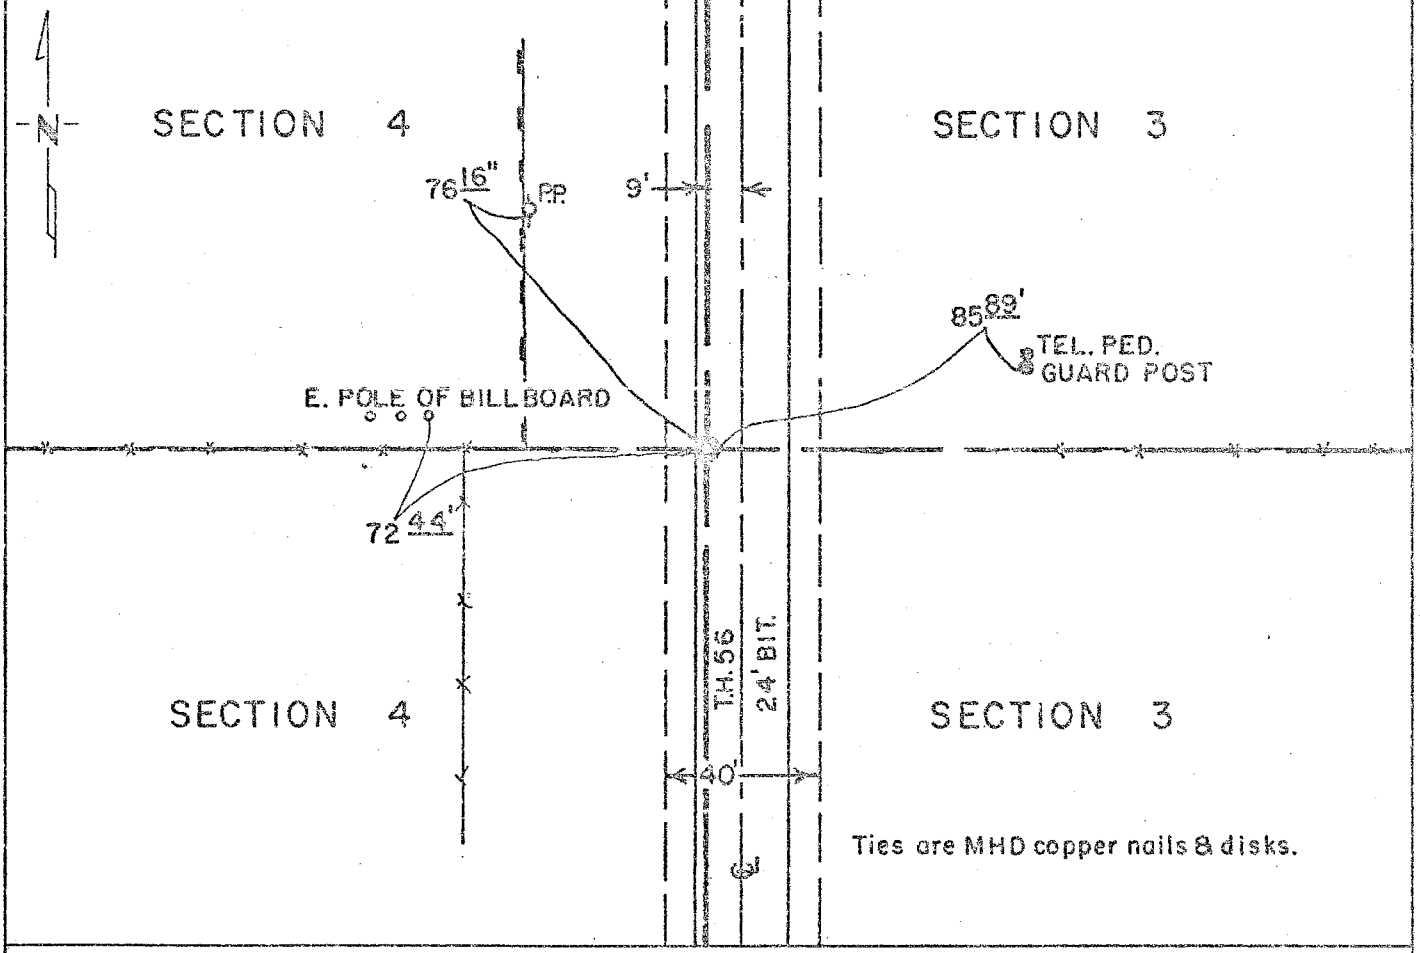

Statement of evidence relative to this corner location is on back of page.

I hereby certify that this document and the data contained herein was prepared by me or under my direct supervision.

Donald R Cochrane 9/8/75
SIGNATURE DATE

Registration No. 10162

☒ Land Surveyor, ☐ Professional Engineer

☐ County Surveyor, ☐ County Engineer

OFFICE OF THE REGISTER OF DEEDS
County of _____

I hereby certify that this document was filed in the Reg. of Deeds office at _____ .M. on the _____ day of _____ A.D., 19 ___

Register of Deeds _____

By _____, Deputy

DOCUMENT NO. _____

M.H.D. FORM NO. 2105

Statement of Evidence:

EAST QUARTER CORNER, SECTION 4, TOWNSHIP 103N, RANGE 17 WEST

October 1854	Wm. I. Anderson, Deputy Surveyor, set post for corner during the Original Public Land Survey.
July 1929	C. Aasland, M.H.D. Engineer, found an iron pin at the corner, 9.1 feet west of P.O.T. 1075+40.5. The iron pin was replaced with a 3/4 inch gas pipe on June 20, 1930.
1941	O. J. Gerner, M.H.D. Engineer, found a 3/4 inch gas pipe 10 inches below surface, 9.1 feet west P.O.T. 1075+40.5.
August 1972	A. L. Sotebeer, M.H.D. Engineer, found a 3/4 inch pipe 2 feet below road surface, 8.9 feet west of P.O.T. 1075+41.5.
1973	M.H.D. resurfaced T.H. 56 with Bituminous.
April 1975	M.H.D. placed a Cast Iron Monument above the 3/4 inch pipe, 1/2 inch below the new road surface.

An analysis of the record data indicates the 3/4 inch iron pipe was set in 1930 to replace the iron pin found in 1929. The 3/4 inch iron pipe is accepted as a perpetuation of the Public Land Survey corner.

For details of the Survey contact the District Surveying and Mapping Section of the Minnesota Highway Department, Rochester.