Index No. _____

CERTIFICATE OF LOCATION OF GOVERNMENT CORNER

Northeast Corner of Section 9, Township 103, Range 17, 5 P.M.

STATE OF MINNESOTA, County of MOWER


At the corner location shown on the sketch:

☒ On 6-09-2009 (DATE) found a Cast Iron Monument Down 0.3 Feet

☒ left monument as found, ☐ lowered monument, ☐ removed monument (explain)

☐ On _____ (DATE) placed a _____

SKETCH OF REFERENCE TIES

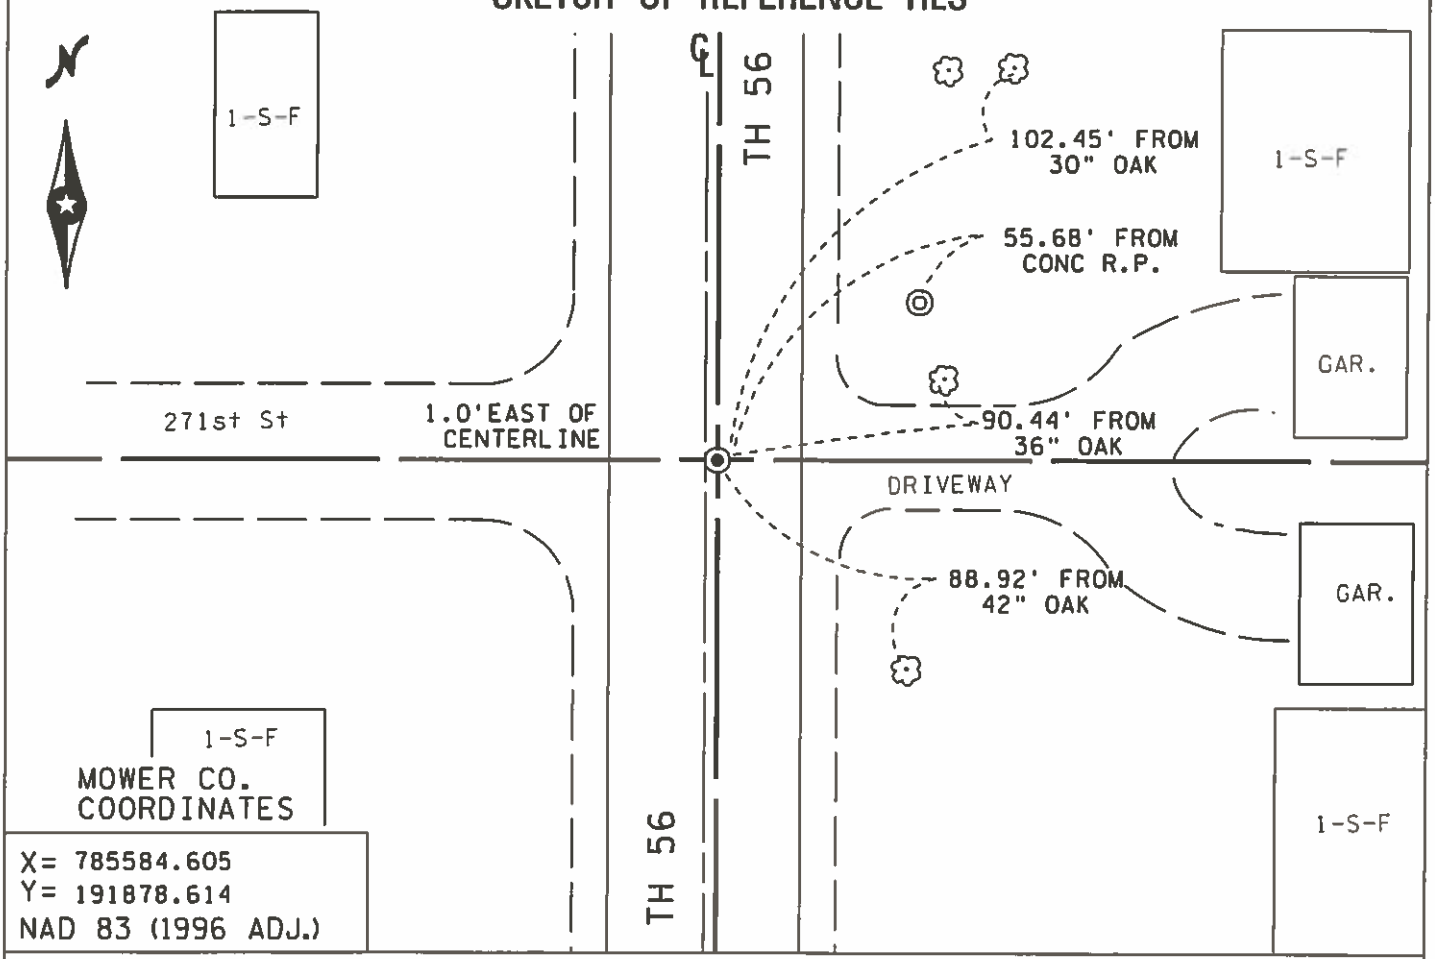

Statement of evidence relative to this corner location is on back of page.

I hereby certify that this document and the data contained herein was prepared by me or under my direct supervision.

David A. Griggs (SIGNATURE) 6/23/09 (DATE)

License No. 21199

☒ Land Surveyor, ☐ Professional Engineer

☐ County Surveyor, ☐ County Engineer

OFFICE OF THE COUNTY RECORDER

County of MOWER

I hereby certify that this document was filed in the Co. Recorder's office at ____.M. on the ____ day of _____ A.D., 20 ____

RECEIVED JUL 27 2009

County Recorder

By _____, Deputy

BY: _____

DOCUMENT NO. _____

Statement of Evidence:

NORTHEAST CORNER OF SECTION 9, TOWNSHIP 103N, RANGE 17W, 5P.M.

Reference:	Certificate of location by Donald R. Borcherding, dated November 08, 1975, Document Number 319655.
February 10, 2005	Ken Manahan, MNDOT crew chief, found an iron pin in the blacktop. No effort was made to remove the iron pin and recover the cast iron monument. Three of the reference ties from the 1975 certificate checked the iron pin, two were destroyed. It is assumed that the iron pin is in the bituminous above the cast iron monument.
June 9, 2009	Dale Lemke, MNDOT Land Surveyor in Training, found the iron pin lying on it's side. The iron pin was removed and the cast iron monument was found in good condition. The reference ties were checked and found to be okay.

Contact the Minnesota Department of Transportation Surveys Office in Rochester, Minnesota for more detailed information.

"C" TIE BOOK P108

Index No. _____

CERTIFICATE OF LOCATION OF GOVERNMENT CORNER

NORTHEAST Corner of Section 9, Township 103N, Range 17W, 5th P.M.

STATE OF MINNESOTA, County of MOWER


At the corner location shown on the sketch:

☒ On 7-5-72 (DATE) found a STONE MONUMENT 3 FEET BELOW ROAD SURFACE.

☒ left monument as found, ☐ lowered monument, ☐ removed monument (explain)

☒ On 4-25-75 (DATE) placed a MINNESOTA HIGHWAY DEPARTMENT CAST IRON MONUMENT ARROWS STONE, 1/2 INCH BELOW ROAD SURFACE.

SKETCH OF REFERENCE TIES

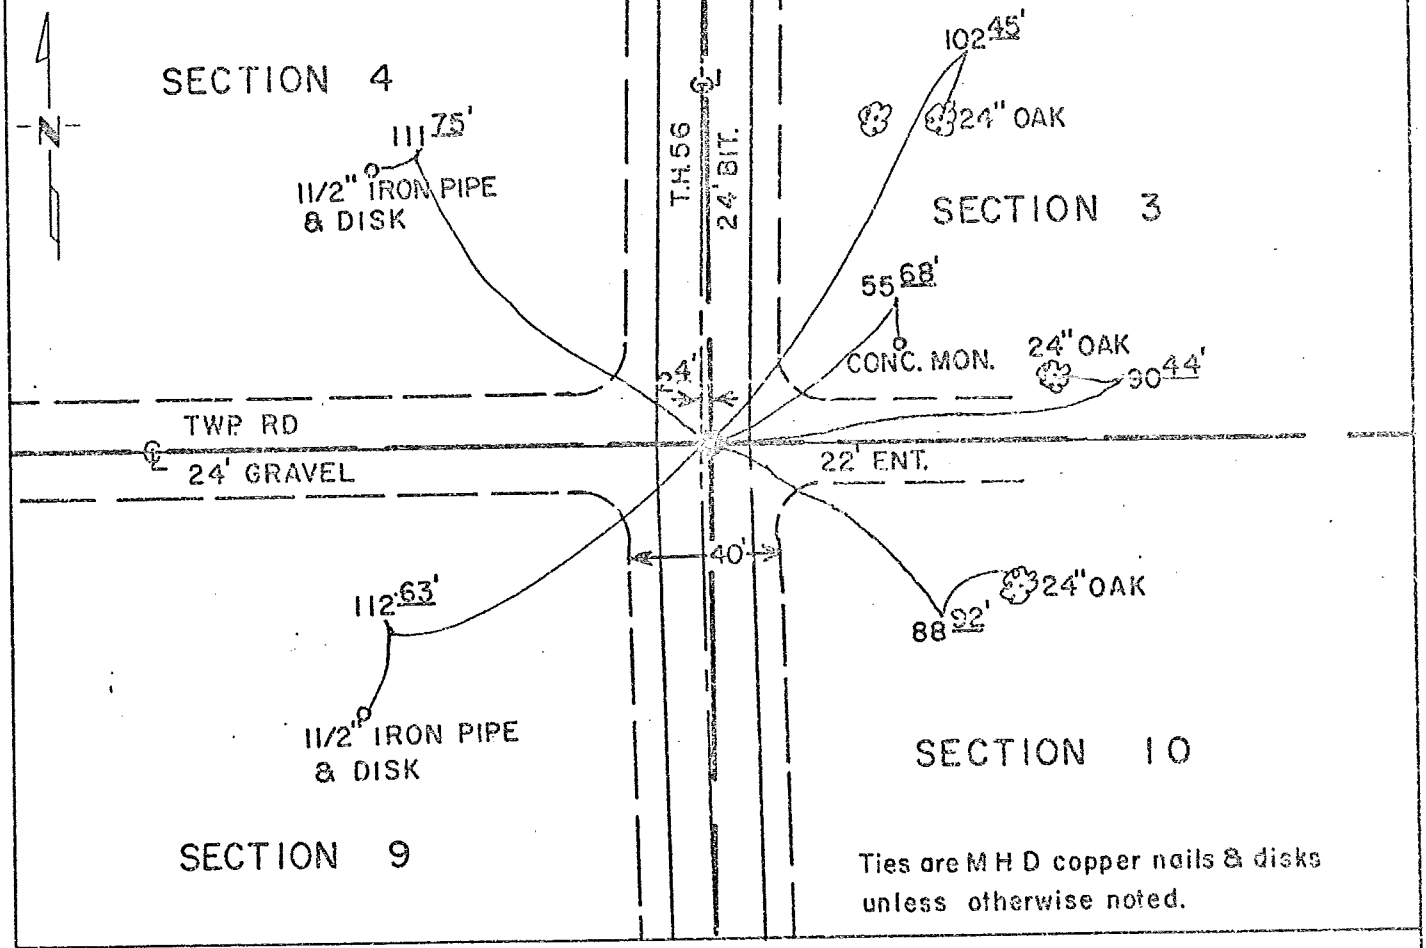

Statement of evidence relative to this corner location is on back of page.

I hereby certify that this document and the data contained herein was prepared by me or under my direct supervision.

Donald R Lockwood 9/8/75
SIGNATURE DATE

Registration No. 10162

☒ Land Surveyor, ☐ Professional Engineer

☐ County Surveyor, ☐ County Engineer

OFFICE OF THE REGISTER OF DEEDS

County of _____

I hereby certify that this document was filed in the Reg. of Deeds office at _____ .M. on the _____ day of _____ A.D., 19___

Register of Deeds _____

By _____, Deputy

DOCUMENT NO. _____

M.H.D. FORM NO. 2105

Statement of Evidence:

NORTHEAST CORNER OF SECTION 9, TOWNSHIP 103N, RANGE 17W, 5th P.M.

October 1854 — William I. Anderson, Deputy Surveyor, set post for the corner during the Original Public Land Survey.

July 1929 — C. Aasland, M.H.D. Engineer, found the corner stone from old ties by the county surveyor 2.4 feet east of PI 1049+01.3.

1941 — O. J. Gerner, M.H.D. Engineer, found the corner stone 2.4 feet east of PI 1049+01.3, down 18 inches.

1955 — E. L. Pehrson, M.H.D. Engineer, found the corner stone 2.57 feet east of PI 1049+01.3, down 18 inches.

July 1972 — A. L. Sotebeer, M.H.D. Engineer, found the corner stone 3 feet below the inplace road surface, 2.4 feet east of PI 1049+01.3.

1973 — M.H.D. resurfaced T.H. 56 with Bituminous.

April 1975 — M.H.D. placed a cast iron monument above the stone, 1/2 inch below new road surface. An analysis of the record data indicates the corner stone was found, using the County Surveyor's ties, in 1929. The stone is accepted as a perpetuation of the Public Land Survey Corner.

For details of the Survey contact the District Surveying and Mapping Section of the Minnesota Highway Department, Rochester.