Index No. _____

CERTIFICATE OF LOCATION OF GOVERNMENT CORNER

CTR. of Section 10, Township 103N, Range 17W, 5th P.M.


STATE OF MINNESOTA, County of MOWER

At the corner location shown on the sketch:

☐ On 8-29-91 (DATE) found a ½"ø IRON OVER A ¾"ø IRON WITH A 1" SQUARE HEAD DRIVEN INTO A WOOD POST ON THE SOUTH SIDE OF A POINTED FIELD STONE.
☐ left monument as found, ☐ lowered monument, ☐ removed monument (explain)

☐ On 8-29-91 (DATE) placed a CAST IRON MONUMENT OVER STONE FOUND.

SKETCH OF REFERENCE TIES

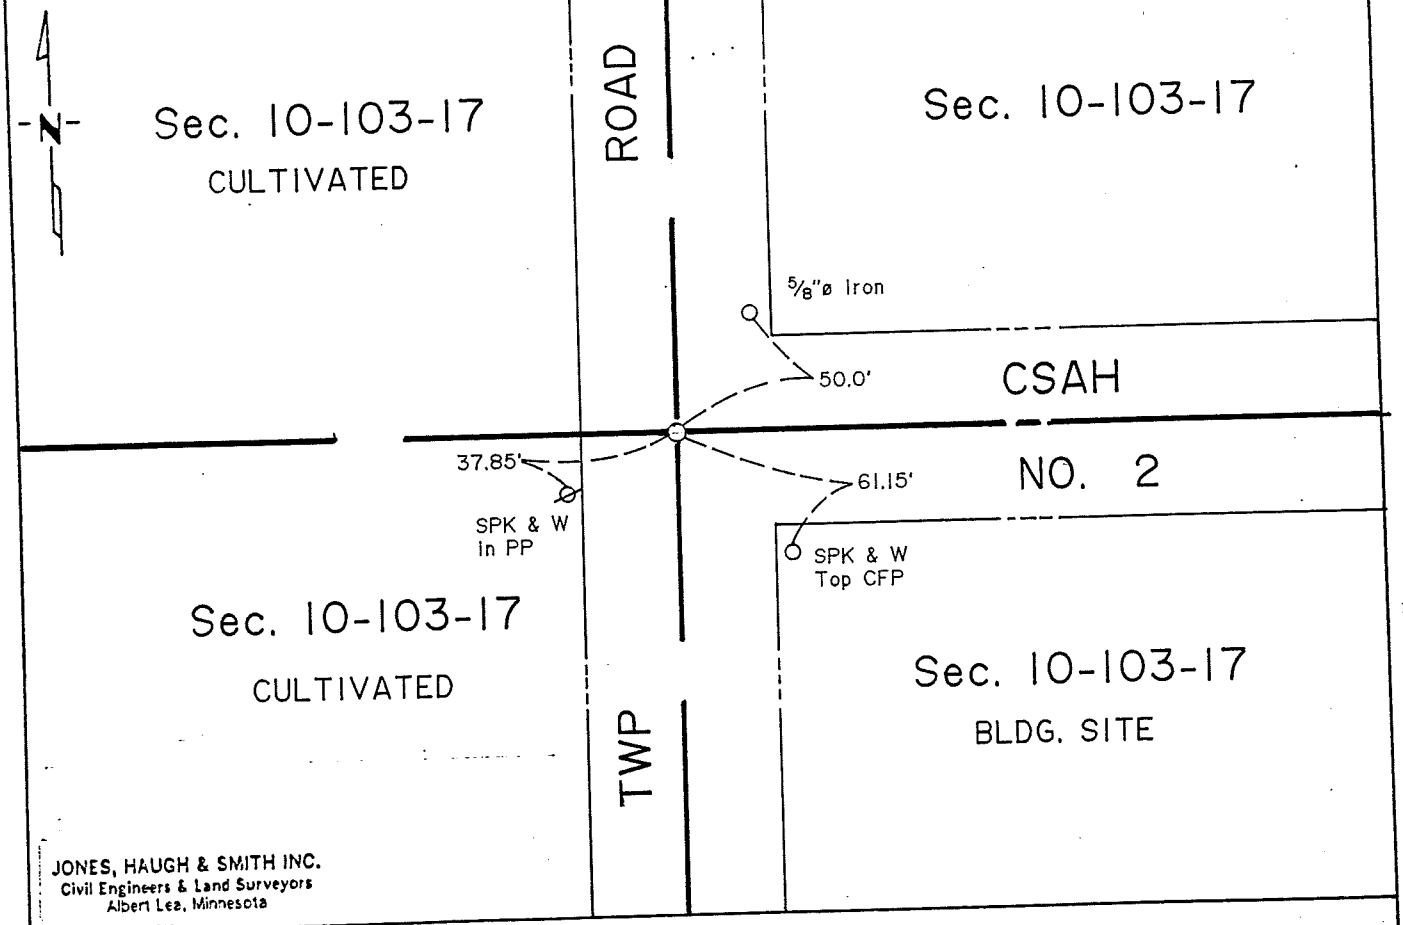

JONES, HAUGH & SMITH INC.
Civil Engineers & Land Surveyors
Albert Lea, Minnesota

Statement of evidence relative to this corner location is on back of page.

I hereby certify that this document and the data contained herein was prepared by me or under my direct supervision.

SIGNATURE _____ DATE 9-17-91

Registration No. 13867

☐ Land Surveyor, ☐ Professional Engineer
☑ County Surveyor, ☐ County Engineer

OFFICE OF THE COUNTY RECORDER
County of _____

I hereby certify that this document was filed in the County Rec. office at _____ .M. on the ____ day of _____ A.D., 19__

COUNTY RECORDER _____

By _____, Deputy

DOCUMENT NO. _____

M.H.D. FORM NO. 2105

STATEMENT OF EVIDENCE

Center Sec 10-103-17

This corner was not established during original public land survey in 1854.

The following information was obtained to support evidence of the occupation of monuments at the center of section.

1930 Mower County Grading Plan shows a pointed field stone inplace and ties were taken and recorded in Book 'A' in the Office of the County Engineer.

1941 Mower County Highway Department employees uncovered a pointed field stone and new ties were taken and recorded in Book 'A'.

1991 Jones, Haugh & Smith crew under the direction of John Schulte IV, County Surveyor, dug with County backhoe for 1991-92 Grading Project and uncovered a 1/2" diameter iron 0.5 feet below road surface. Continued digging and uncovered a 3/4" diameter iron with 1" square held driven into wood post on south side of pointed field stone. Set cast iron monument over stone on road surface.

The monument found fits occupation and road centerlines within the section and agrees with various plats within the Village of Brownsdale.