TIE BOOK P. 100 Index No. _____

CERTIFICATE OF LOCATION OF GOVERNMENT CORNER

NORTH QUARTER Corner of Section 10, Township 103 N, Range 18 W, 5th P.M.

STATE OF MINNESOTA, County of MOWER


At the corner location shown on the sketch:

☒ On AUGUST 15, 1978 (DATE) found a SPIKE WITH TIN DISC DOWN 0.2 FEET.

☐ left monument as found, ☒ lowered monument, ☐ removed monument (explain)

☒ On SEPT. 13, 1978 (DATE) placed a MINNESOTA HIGHWAY DEPARTMENT CAST IRON MONUMENT 0.1 FEET BELOW THE SURFACE OF THE ROAD.

SKETCH OF REFERENCE TIES

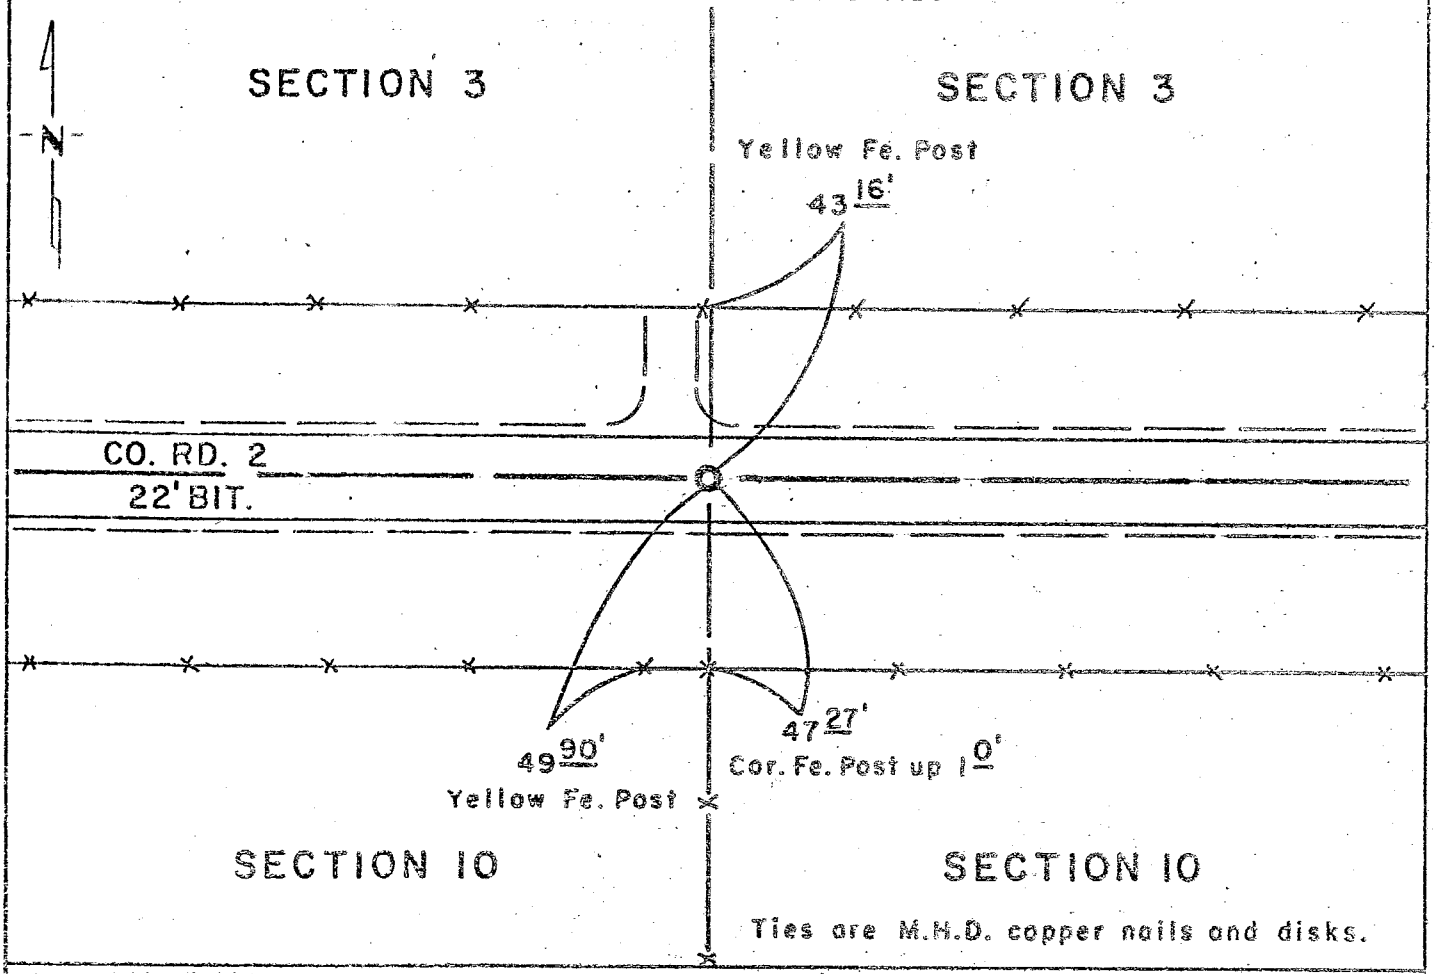

Statement of evidence relative to this corner location is on back of page.

I hereby certify that this document and the data contained herein was prepared by me or under my direct supervision.

Marlow R. McGowan (SIGNATURE) 10/25/78 (DATE)

Registration No. 11527

☒ Land Surveyor, ☒ Professional Engineer

☐ County Surveyor, ☐ County Engineer

OFFICE OF THE COUNTY RECORDER
County of MOWER

I hereby certify that this document was filed in the Co. Recorders office at 4:00 P.M. on the 25 day of OCTOBER A.D., 1978

County Recorder CHARLES ENGER

By DOROTHY JOHNSON, Deputy

DOCUMENT NO. 336626
Book 47 of Misc. Page 173

M.H.D. FORM NO. 2105

Statement of Evidence:

NORTH QUARTER CORNER OF SECTION 10, TOWNSHIP 103 NORTH, RANGE 18 WEST, 5thP.M.

AUGUST, 1854 — William I. Anderson, Deputy Surveyor, set a post at the quarter corner, deposited charred stake, made mound with trench and pits during the original Public Land Survey.

1940 — Mower County Highway Department's 1940 road plans show the corner at the intersection of the east-west road and north-south fence lines. No monument is indicated.

1978 — Minnesota Department of Transportation recovered a spike and disc at the 1940 occupation lines.

An analysis of the record and survey data indicates that the 1940 intersection is in harmony with adjacent occupation lines and interior lines of occupation in Section 10. It is accepted as marking the Public Land Survey Corner.

For details of the electronic survey data, contact the Minnesota Department of Transportation, Surveying and Mapping Section, Rochester District Office.