CERTIFICATE OF LOCATION OF GOVERNMENT CORNER

NORTHEAST Corner of Section 10, Township 103N, Range 18W, 5 P.M.

STATE OF MINNESOTA, County of MOWER


At the corner location shown on the sketch:

On 7-6-90 found A GROUP OF STONES AND STAKE

☐ left monument as found, ☐ lowered monument, ☐ removed monument (explain)

On 7-11-90 placed 3/4" REBAR AND COUNTY CAP OVER STONES AND STAKE

SKETCH OF REFERENCE TIES

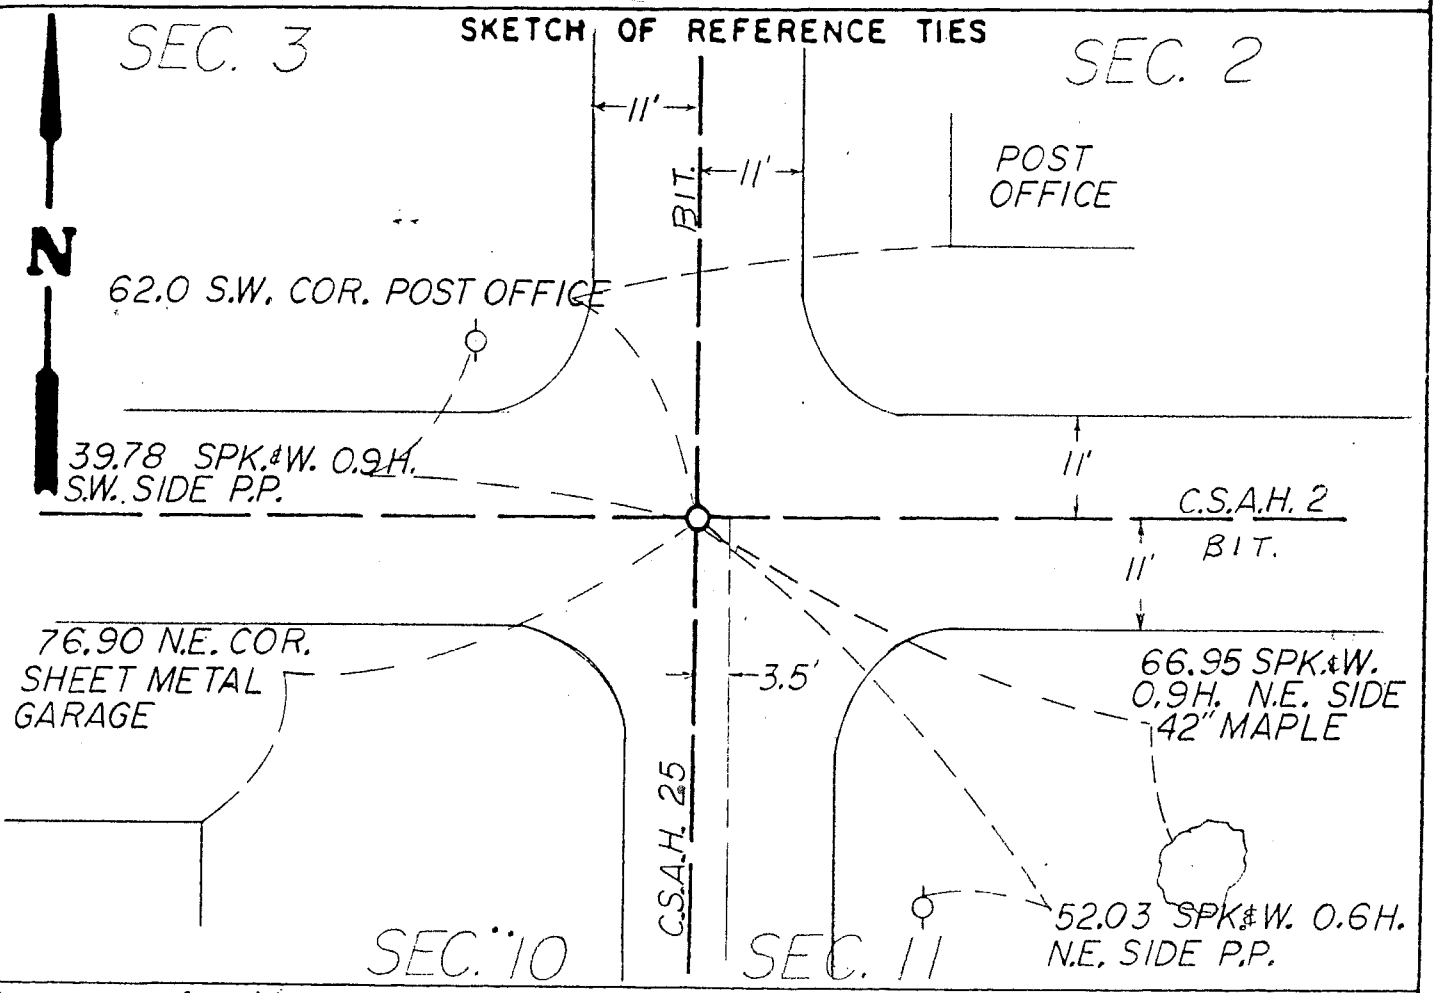

Statement of evidence relative to this corner location is on back of page

I hereby certify that this document and the data contained herein was prepared by me or under my direct supervision.

Ronald J. Olson — Signature
7-13-90 — Date

Registration No. 11009

☒ Land Surveyor ☐ Prof Engineer
☐ County Surveyor ☐ County Engineer

Zenk•Read•Trygstad & ASSOCIATES, INC.
Engineers / Architects / Land Surveyors / Planners
Box 689, Albert Lea, MN 56007 507/373-0689

OFFICE OF THE COUNTY RECORDER
County of _____

I hereby certify that this document was filed in the County Recorders office at _____ .M. on the ____ day of _____ A.D., 19___.

County Recorder _____

By _____, Deputy

DOCUMENT NO. _____

Statement of Evidence

NORTHEAST CORNER SECTION 10, TOWNSHIP 103 NORTH, RANGE 18 WEST, 5TH P.M.

Aug., 1854	William J. Anderson, Deputy Surveyor, set a post at the corner, raised mound with trench and pits, and deposited charred stake as per instructions.
1935	County Engineers Plans show a stone and iron pin inplace.
1964	Jones & Haugh survey crew found a 1/2 inch pin.
1977	Jones & Haugh found 1/2" pipe at the intersection of centerlines of County Road 25 and 2.
1978	Minnesota Department of Transportation found a 3/8 inch rebar and a 1-1/2 inch pipe, and used the pipe.
August, 1981	Zenk Read Trygstad & Associates Survey Crew found 3/8 inch Rerod.
July 6, 1990	Zenk Read Trygstad & Associates excavated a trench 2 feet West to 6 feet East of Centerline from Centerline to 4 feet South by 5.5 feet deep. A groups of three stones was found with wood pieces in the center 5.7 feet below the surface. A 1-1/2 inch by 6 inch pipe, a 3/4 inch rebar and a 1-1/4 inch pipe were found above the wood and stone. A 1.1 foot H by 0.8 foot by 1.7 foot sandstone was found on the Southwest side of the pipes. A 3/8 inch rebar and 1/2 inch eyepin were found on the North side of the 1-1/4 inch pipe. A spike and washer was found on the surface over the iron pin. A 1-1/2 inch pipe driven in a 4 inch x 6 inch well casing was found 3.5 feet East of the stones. An analysis of the record data gives no indication of the origin of the stones and stake. The many monuments found above them indicate this location was used and preserved as the corner for many years. The stake is accepted as marking the location of the original Public Land Survey Corner.