TIC BOOK P 100 Index No. _____

CERTIFICATE OF LOCATION OF GOVERNMENT CORNER

NORTHEAST Corner of Section 16, Township 103 N, Range 18 W, 5th P.M.

STATE OF MINNESOTA, County of MOWER


At the corner location shown on the sketch:

☒ On AUGUST 15, 1978 (DATE) found a 3/4 INCH IRON PIN FLUSH (SET FROM TIES AUGUST 31, 1977)

☐ left monument as found, ☐ lowered monument, ☐ removed monument (explain)

☐ On _____ (DATE) placed a _____

SKETCH OF REFERENCE TIES

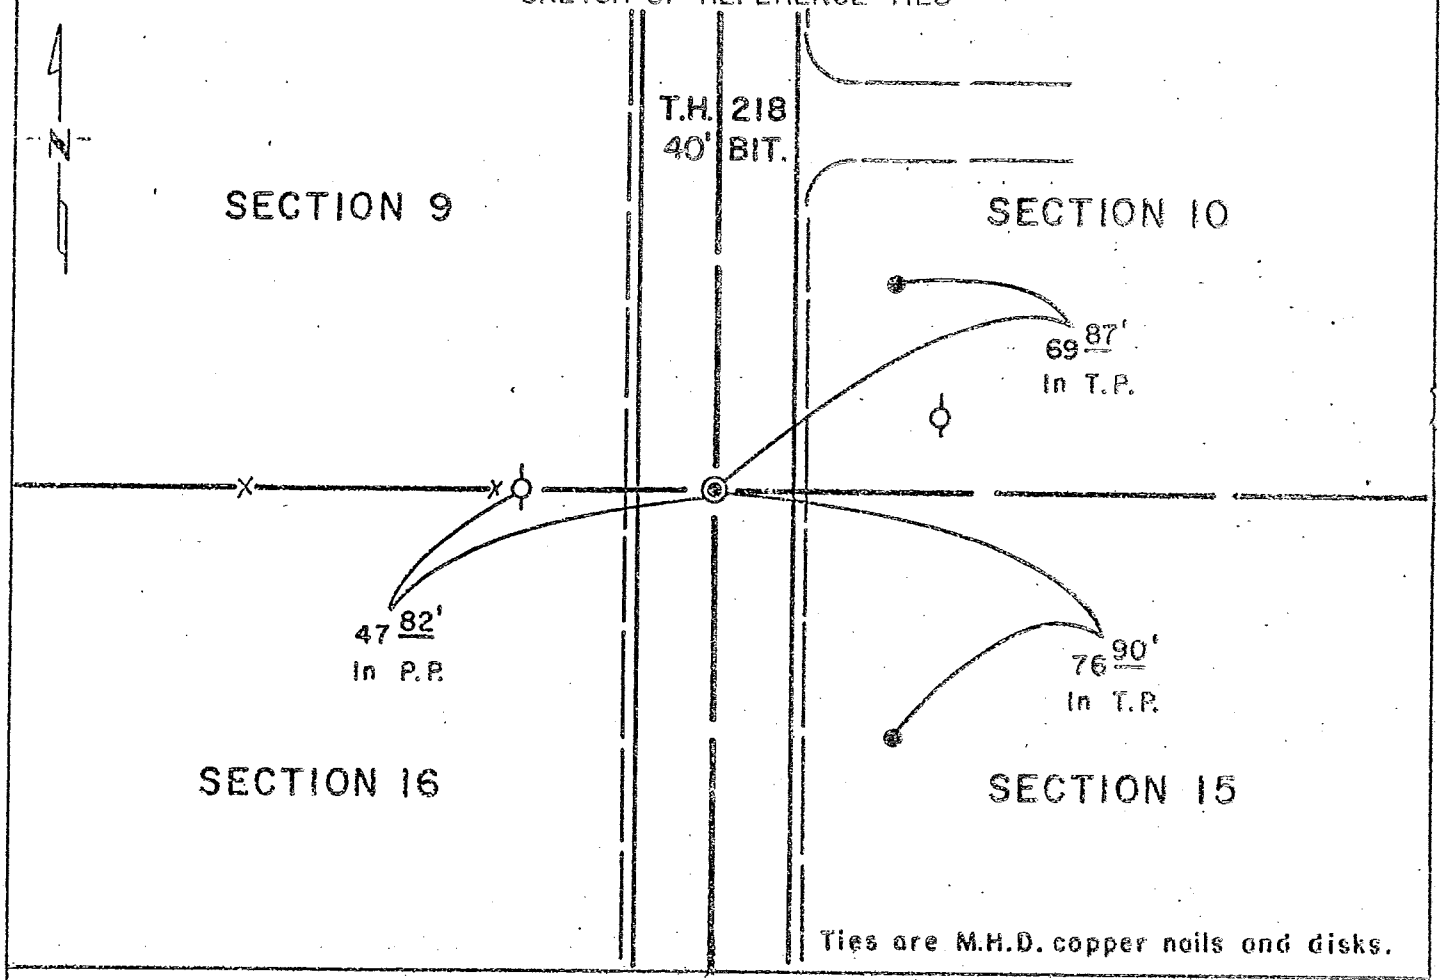

Ties are M.H.D. copper nails and disks.

Statement of evidence relative to this corner location is on back of page.

I hereby certify that this document and the data contained herein was prepared by me or under my direct supervision.

Marlow R. McGowan (SIGNATURE) 10/25/78 (DATE)

Registration No. 11527

☒ Land Surveyor, ☒ Professional Engineer

☐ County Surveyor, ☐ County Engineer

OFFICE OF THE COUNTY RECORDER
County of MOWER

I hereby certify that this document was filed in the Co. Recorders office at 4:00 P.M. on the 25 day of OCTOBER A.D., 19 78

County Recorder CHARLES ENGER

By DOROTHY JOHNSON, Deputy

DOCUMENT NO. 336629
Book 47 of Misc. page 179

M.H.D. FORM NO. 2105

Statement of Evidence:

NORTHEAST CORNER OF SECTION 16, TOWNSHIP 103 NORTH, RANGE 18 WEST, 5th P.M.

AUGUST, 1854 — William I. Anderson, Deputy Surveyor, set a post at the corner during the original Public Land Survey.

1926 — Minnesota Highway Department placed P.I. 1026+18.2 at the intersection of the North-South road and East-West fence line.

1969 — Minnesota Highway Department placed an 3/4 inch iron pin in the Bituminous Surface to perpetuate the P.I.

An analysis of the record and survey data indicates that the iron pin is the perpetuation of the 1926 occupation lines and has been accepted as the corner for over 50 years. The iron pin is accepted as marking the Public Land Survey Corner.

For details of the electronic survey data, contact the Minnesota Department of Transportation, Surveying and Mapping Section, Rochester District Office.