Recorded at Register of Deeds 4-21-77 Index No. TIE BOOK P. 60

CERTIFICATE OF LOCATION OF GOVERNMENT CORNER

EAST QUARTER Corner of Section 9, Township 104 N, Range 17 W, 5th P.M.

STATE OF MINNESOTA, County of MOWER


At the corner location shown on the sketch:

☒ On 7-10-72 (DATE) found a 6 INCH BY 6 INCH CONCRETE MONUMENT DOWN 1 FOOT

☒ left monument as found, ☐ lowered monument, ☐ removed monument (explain)

☒ On 4-29-75 (DATE) placed a MINNESOTA HIGHWAY DEPARTMENT CAST IRON MONUMENT ABOVE CONCRETE MONUMENT 1/2 INCH BELOW SURFACE.

SKETCH OF REFERENCE TIES

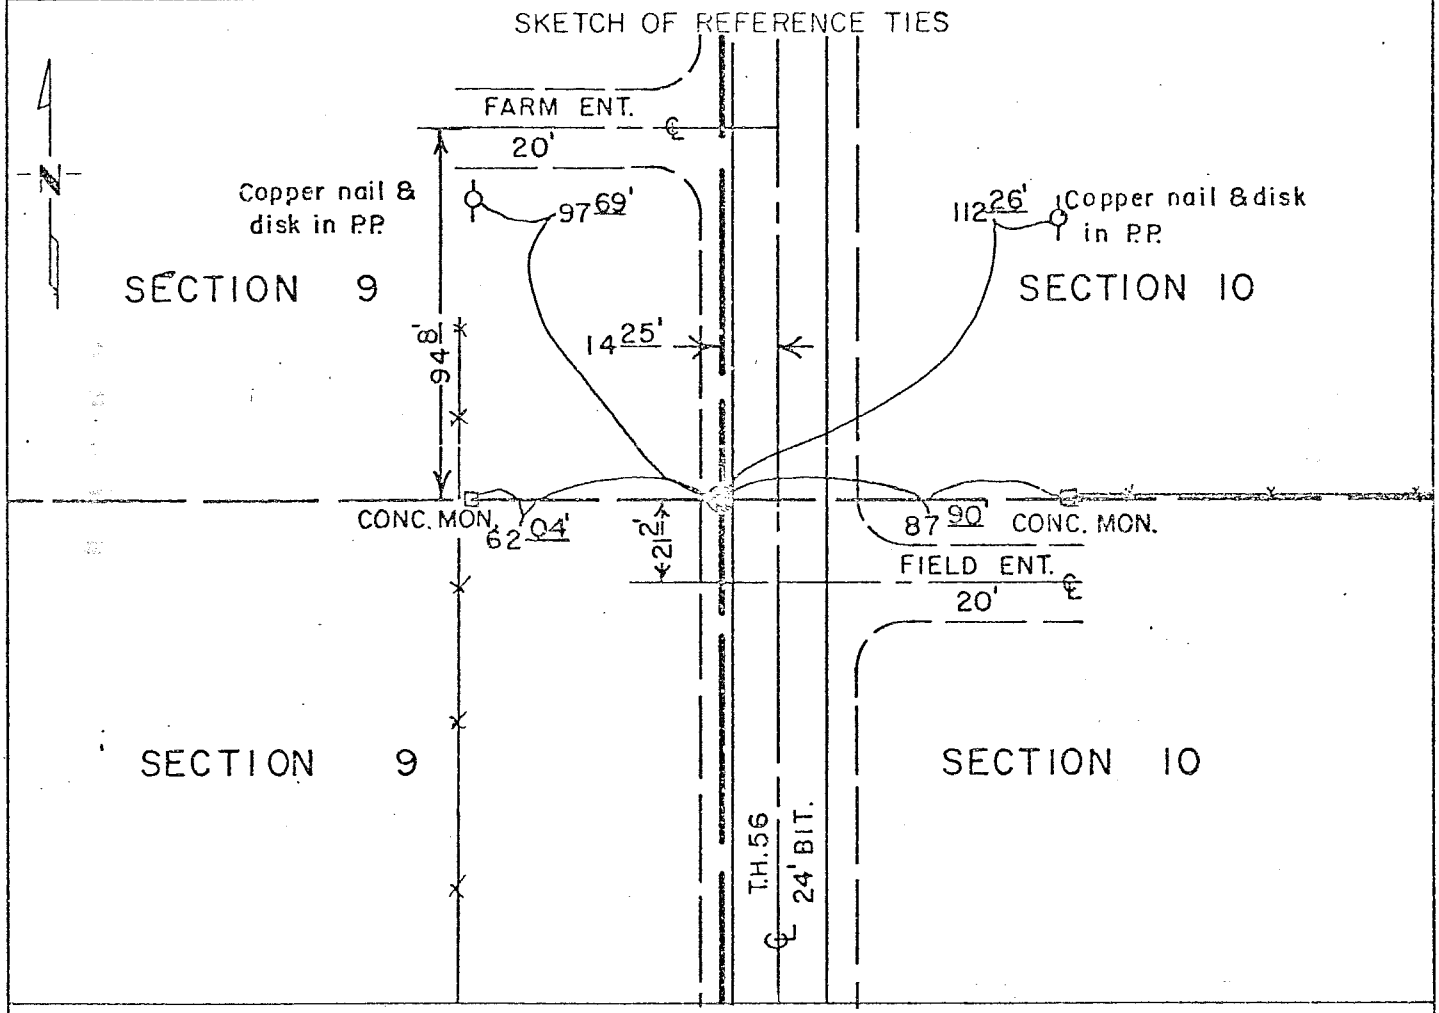

Statement of evidence relative to this corner location is on back of page.

I hereby certify that this document and the data contained herein was prepared by me or under my direct supervision.

Ronald R Blessing (SIGNATURE) 9/8/75 (DATE)

Registration No. 10162

☒ Land Surveyor, ☐ Professional Engineer

☐ County Surveyor, ☐ County Engineer

OFFICE OF THE REGISTER OF DEEDS

County of _____

I hereby certify that this document was filed in the Reg. of Deeds office at _____ .M. on the _____ day of _____ A.D., 19 ___

Register of Deeds _____

By _____, Deputy

DOCUMENT NO. _____

M.H.D. FORM NO. 2105

Statement of Evidence:

EAST QUARTER CORNER OF SECTION 9, TOWNSHIP 104N, RANGE 17 W, 5th P.M.

November 1853 — John Fitzpatrick, Deputy Surveyor, set post, deposited stone, made a mound of earth and sod with trench and pits for the corner during the Original Public Land Survey.

July 1929 — C. Aasland, M.H. D. Engineer, found a stone 14.5 feet west of the PI 1340+85.2 for the corner and replaced with a 6 inch by 6 inch by 18 inch concrete marked on May 5, 1930.

1941 — O. J. Gerner, M.H.D. Engineer found a 6 inch by 6 inch concrete monument 14.5 feet west of the PI 1340+85.2 inplace 20 inches below the surface.

July 1972 — A. L. Sotebeer, M.H.D. Engineer found a 6 inch by 6 inch concrete monument, 1.0 foot below surface, 14.25 feet west of PI 1340+85.2.

April 1975 — M.H.D. placed a Cast Iron Monument above the 6 inch by 6 inch concrete monument 1/2 inch below road surface for the corner.

An analysis of the record data indicates the concrete monument was set in 1930 to replace the stone found in 1929. The concrete monument is accepted as a perpetuation of the Public Land Survey Corner.

For details of the survey data, contact the Minnesota Highway Department's District Surveying and Mapping Section, Rochester.