"I" Index No. TIC BOOK p.60

CERTIFICATE OF LOCATION OF GOVERNMENT CORNER

NORTHEAST Corner of Section 16, Township 104N, Range 17W, 5th P.M.

STATE OF MINNESOTA, County of NICER


At the corner location shown on the sketch:

☐ On _____ (DATE) found a _____

☐ left monument as found, ☐ lowered monument, ☐ removed monument (explain)

☒ On 4-29-75 (DATE) placed a MHD CAST IRON MONUMENT 1/2 INCH DOWN.

SKETCH OF REFERENCE TIES

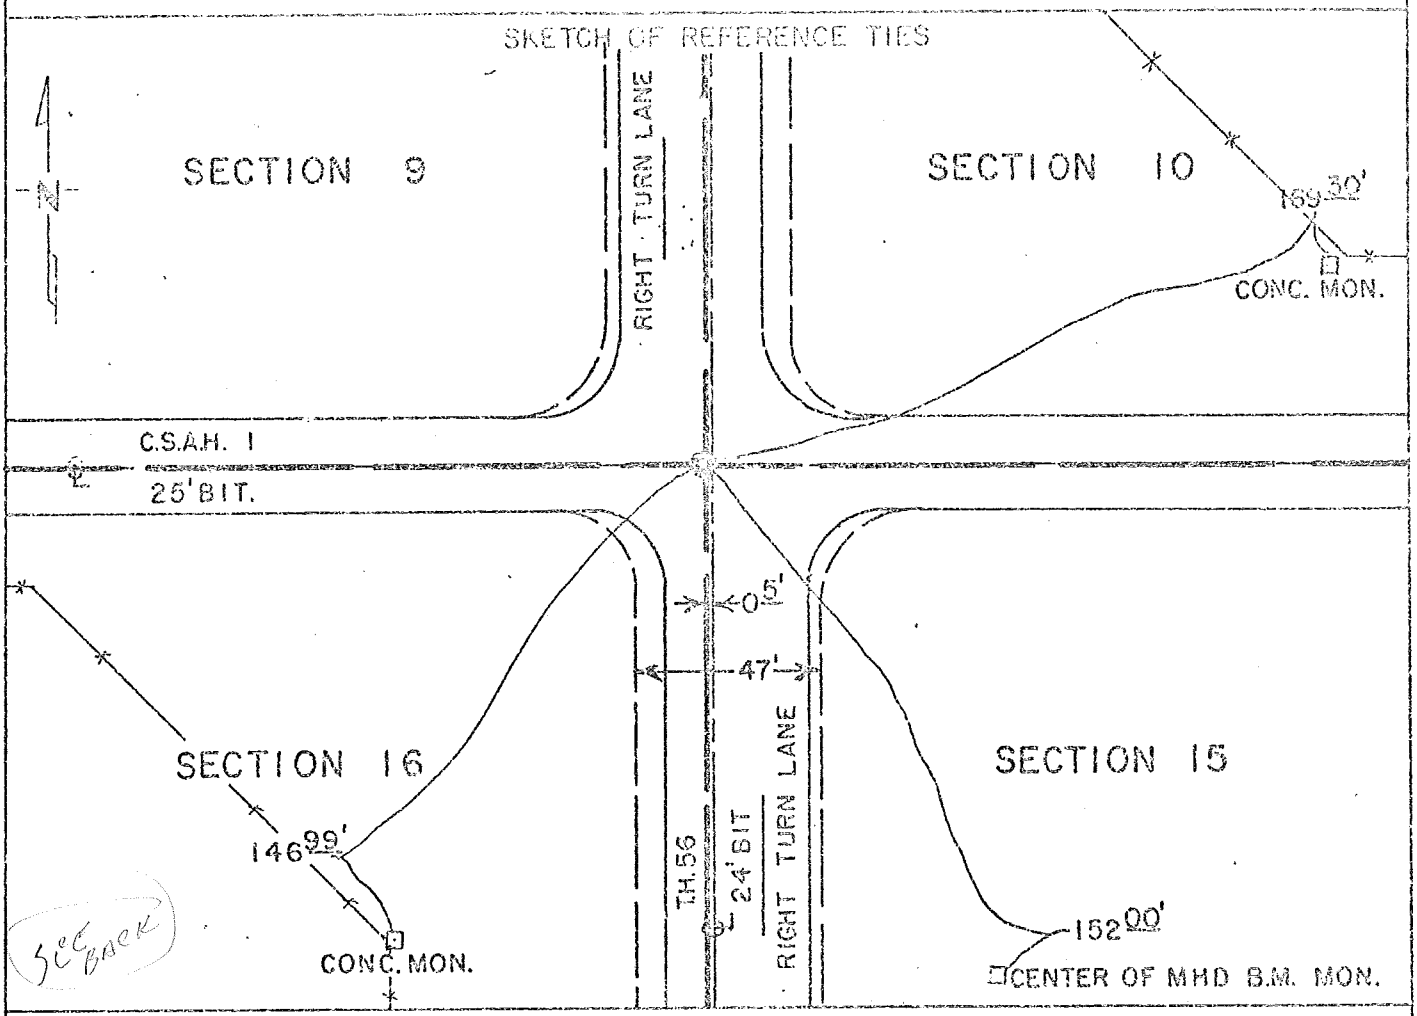

Statement of evidence relative to this corner location is on back of page.

I hereby certify that this document and the data contained herein was prepared by me or under my direct supervision.

Donald R. Rathsburg 9/8/75
SIGNATURE DATE

Registration No. 10162

☒ Land Surveyor, ☐ Professional Engineer

☐ County Surveyor, ☐ County Engineer

OFFICE OF THE REGISTER OF DEEDS
County of _____

I hereby certify that this document was filed in the Reg. of Deeds office at _____ .M. on the _____ day of _____ A.D., 19__

Register of Deeds _____

By _____, Deputy

DOCUMENT NO. _____

M.H.D. FORM NO. 2105

Statement of Evidence:

NORTHEAST CORNER OF SECTION 16, TOWNSHIP 104N, RANGE 17 W, 5th P.M.

November 1853 — John Fitzpatrick, Deputy Surveyor, set post, deposited stone, made a mound of earth and sod with trench and pits for the corner during the Original Public Land Survey.

July 1929 — C. Aasland, M.H.D. Engineer, found a red stake 0.5 foot west of PI 1314+30.7 for the corner replaced with a 3/4 inch gas pipe on May 5, 1930.

1941 — O. J. Gerner, M.H.D. Engineer, found an iron pipe 0.5 foot west of PI 1314+30.7 inplace 6 inches below surface.

1955 — E. L. Pehrson, M.H.D. Engineer, shows ties to the corner 0.5 foot west of the PI 1314+30.7. MBD regraded T.H. 56.

July 1972 — M.H.D. field searched the area 0.5 foot west of the PI 1314+30.7, but found nothing.

April 1975 — M.H.D. placed a cast iron monument 1/2 inch below the surface 0.5 foot west of the PI 1314+30.7 for the corner.

An analysis of the record data indicates the 3/4 inch gas pipe, which was set in 1930 to replace the red stake found in 1929, was destroyed by road construction in 1955. The Cast Iron Monument was set from the alignment ties to the 3/4 inch gas pipe and is accepted as a perpetuation of the Public Land Survey Corner.

For details of the survey data, contact the Minnesota Highway Department's District Surveying and Mapping Section, Rochester.

7/20/77 FD CAST IRON MON 1.5' W. OF ℄
FD 1" IRON ROD 1.0' W. OF ℄

J. R. Haakenson
Mower Co Highway Dept