Recorded at Register of Deeds 4-21-77 Index No. TIE BOOK P. 60

CERTIFICATE OF LOCATION OF GOVERNMENT CORNER

NORTHEAST Corner of Section 21, Township 104N, Range 17W, 5th P.M.

STATE OF MINNESOTA, County of MOWER


At the corner location shown on the sketch:

☒ On 7-7-72 (DATE) found a 8 INCH BY 8 INCH CONCRETE MONUMENT, DOWN 0.3 FEET.

☒ left monument as found, ☐ lowered monument, ☐ removed monument (explain)

☒ On 4-25-75 (DATE) placed a MHD 9 INCH CAST IRON MONUMENT ABOVE CONCRETE MONUMENT (1/2 INCHES DOWN)

SKETCH OF REFERENCE TIES

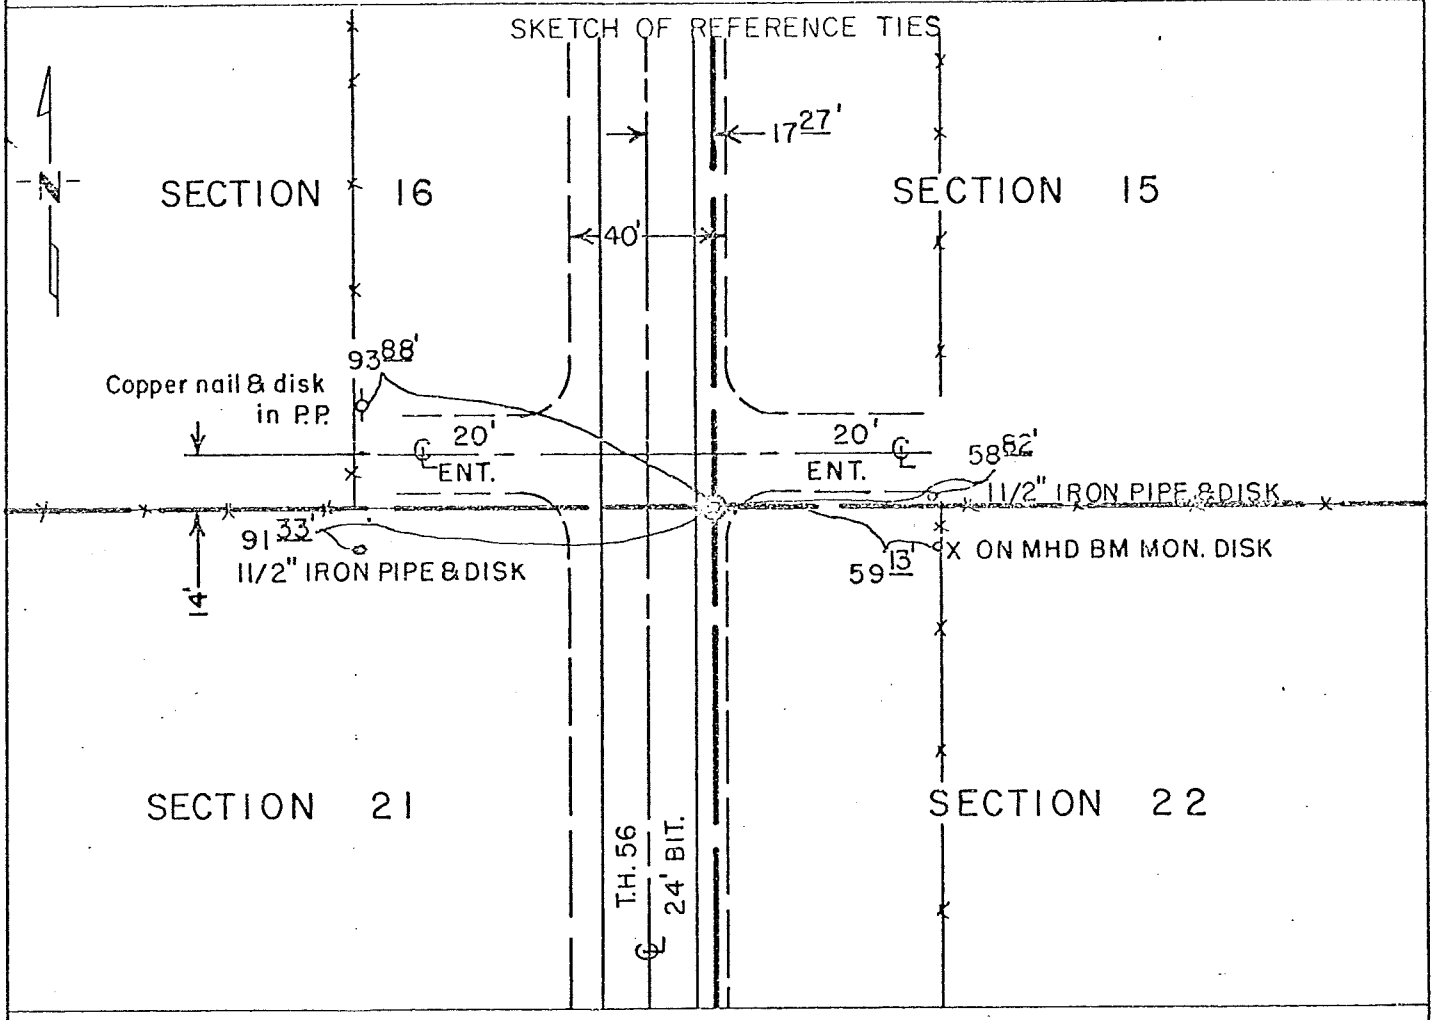

Statement of evidence relative to this corner location is on back of page.

I hereby certify that this document and the data contained herein was prepared by me or under my direct supervision.

Donald R. Bolding 9/8/75
SIGNATURE DATE

Registration No. 10162

☒ Land Surveyor, ☐ Professional Engineer

☐ County Surveyor, ☐ County Engineer

OFFICE OF THE REGISTER OF DEEDS
County of _____

I hereby certify that this document was filed in the Reg. of Deeds office at _____ .M. on the _____ day of _____ A.D., 19__

Register of Deeds _____

By _____, Deputy

DOCUMENT NO. _____

M.H.D. FORM NO. 2105

Statement of Evidence:

NORTHEAST CORNER OF SECTION 21, TOWNSHIP 104N, RANGE 17W, 5th P.M.

November 1853 — John Fitzpatrick, Deputy Surveyor, set post, deposited stone, made a mound of earth and sod with trench and pits during the Original Public Land Survey.

July 1929 — C. Aasland, M.H.D. Engineer, found a stone 17.4 feet east of P.I. 1261+31.1 replaced with a 8 inch by 8 inch by 18 inch concrete marker May 5, 1930.

1941 — O. J. Gerner, M.H.D. Engineer, found a 8 inch by 8 inch Concrete Monument 17.4 feet east of PI 1261+31, 3 inches below surface.

1955 — E. L. Pehrson, M.H.D. Engineer, found a 8 inch by 8 inch by 18 inch concrete monument at the corner 17.25 feet east of PI 1261+31.1, 0.3 feet below surface.

July 1972 — A. L. Sotebeer, M.H.D. Engineer found a 8 inch by 8 inch by 18 inch concrete monument, 17.27 feet east of PI 1261+31.1.

April 1975 — M.H.D. placed a cast iron monument above the 8 inch by 8 inch concrete monument 1/2 inch below surface for the corner.

An analysis of the record data indicates the concrete monument was set in 1930 to replace the stone found in 1929. The concrete monument is accepted as a perpetuation of the Public Land Survey corner.

For details of the Survey contact the District Surveying and Mapping Section of the Minnesota Highway Department, Rochester.