Recorded at Register of Deeds 4-21-77 "A" Index No. TIE BOOK P-61, "A" P.26

CERTIFICATE OF LOCATION OF GOVERNMENT CORNER

NORTHEAST Corner of Section 28, Township 104N, Range 17W, 5th P.M.

STATE OF MINNESOTA, County of MOWER


At the corner location shown on the sketch:

☒ On 7-7-72 (DATE) found a 6 INCH BY 6 INCH CONCRETE MONUMENT, DOWN 1.0 FOOT

☒ left monument as found, ☐ lowered monument, ☐ removed monument (explain)

☒ On 4-25-75 (DATE) placed a MND CAST IRON MONUMENT ABOVE CONCRETE MONUMENT (FLUSH)

SKETCH OF REFERENCE TIES

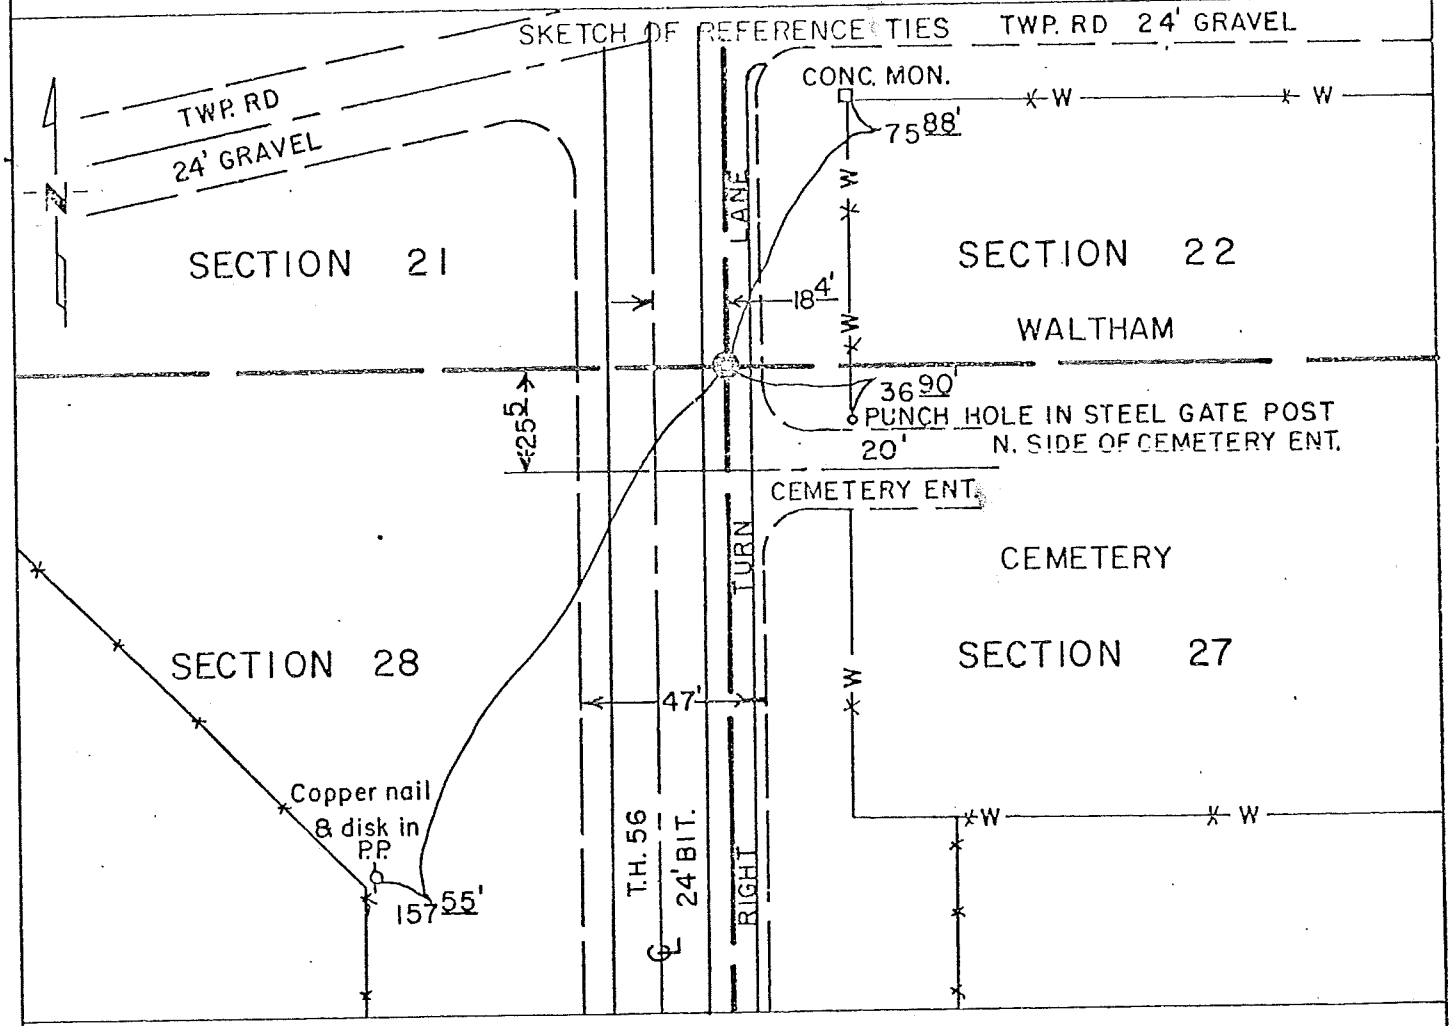

Statement of evidence relative to this corner location is on back of page.

I hereby certify that this document and the data contained herein was prepared by me or under my direct supervision.

Donald K. Bohnsack (SIGNATURE) 9/8/75 (DATE)

Registration No. 10162

☒ Land Surveyor, ☐ Professional Engineer

☐ County Surveyor, ☐ County Engineer

OFFICE OF THE REGISTER OF DEEDS

County of _____

I hereby certify that this document was filed in the Reg. of Deeds office at _____ .M. on the _____ day of _____ A.D., 19__

Register of Deeds _____

By _____, Deputy

DOCUMENT NO. _____

MHD FORM NO. 2105

Statement of Evidence:

NORTHEAST CORNER OF SECTION 28, TOWNSHIP 104 N, RANGE 17 W, 5th P.M.

November 1853 — John Fitzpatrick, Deputy Surveyor, set post for corner during the Original Public Land Survey.

July 1929 — C. Aasland, M.H.D. Engineer, found a stone 18.4 feet east of post 3.6 feet ahead of PI 1208+08.9 replaced with a 6 inch by 6 inch by 18 inch concrete marker on May 5, 1930.

1941 — O. J. Gerner, M.H.D. Engineer, found a 6 inch by 6 inch concrete monument 18.4 feet east of POST 3.6 feet ahead of PI 1208+08.9, 28 inches below the surface.

1955 — E. L. Pehrson, M.H.D. Engineer, found a 6 inch by 6 inch concrete monument inplace 0.3 feet below surface 18.3 feet east of 1208+12.0.

July 1972 — A. L. Sotebeer, M.H.D. Engineer, found a 6 inch by 6 inch concrete monument 18.4 feet east of P.O.S.T. 1208+12.5, 1.0 feet below surface.

April 1975 — M.H.D. placed a cast iron monument above the concrete monument for the corner.

An analysis of the record data indicates the concrete monument was set in 1930 to replace the stone found in 1929. The concrete monument is accepted as a perpetuation of the Public Land Survey Corner.

For details of the Survey contact the District Surveying and Mapping Section of the Minnesota Highway Department, Rochester.