Recorded at Register of Deeds 4-21-77 Index No. TIE BOOK P61

CERTIFICATE OF LOCATION OF GOVERNMENT CORNER

EAST QUARTER Corner of Section 33, Township 104N, Range 17W, 5th P.M.

STATE OF MINNESOTA, County of MOWER


At the corner location shown on the sketch:

☒ On 8-11-72 (DATE) found a 3/4 INCH IRON PIN. (DOWN 2.0')

☒ left monument as found, ☐ lowered monument, ☐ removed monument (explain)

☒ On 4-25-75 (DATE) placed a MINNESOTA HIGHWAY DEPARTMENT CAST IRON MONUMENT ABOVE 3/4 INCH IRON PIN. (DOWN 1/2 INCH)

SKETCH OF REFERENCE TIES

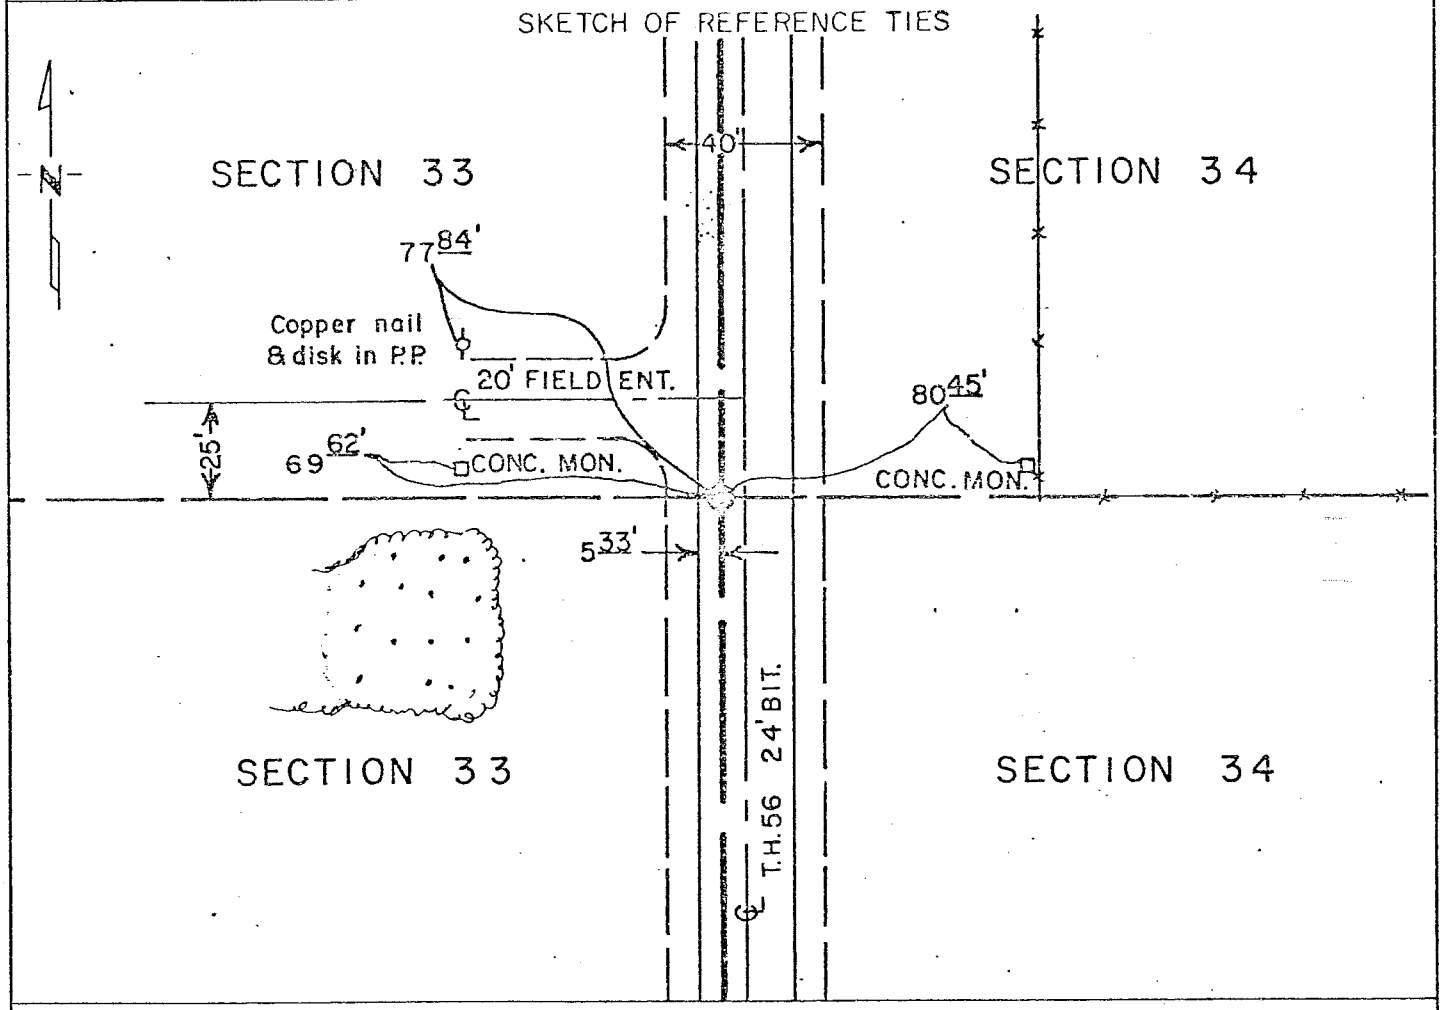

Statement of evidence relative to this corner location is on back of page.

I hereby certify that this document and the data contained herein was prepared by me or under my direct supervision.

Donald R Richardson (SIGNATURE) 9/8/75 (DATE)

Registration No. 12162

☒ Land Surveyor, ☐ Professional Engineer

☐ County Surveyor, ☐ County Engineer

OFFICE OF THE REGISTER OF DEEDS

County of _____

I hereby certify that this document was filed in the Reg. of Deeds office at _____ .M. on the _____ day of _____ A.D., 19 ___

Register of Deeds _____

By _____, Deputy

DOCUMENT NO. _____

M.H.D. FORM NO. 2105

Statement of Evidence:

EAST QUARTER CORNER OF SECTION 33, TOWNSHIP 104N, RANGE 17W, 5th P.M.

November 1853 — John Fitzpatrick, Deputy Surveyor, set post, deposited stone, made mound of earth and sod with trench and pits during the Original Public Land Survey.

July 1929 — C. Aasland, M.H.D. Engineer, found a stone 5.5 feet west of P.O.T. 1128+32.1, replaced with an axel shaft on 5-6-30.

1941 — O. J. Gerner, M.H.D. Engineer, found a iron pin 14 inches below surface, 5.5 feet west, PI 1128+32.1.

1955 — E. L. Pehrson, M.H.D. Engineer, shows the 1/4 corner 5 feet west, PI 1128+35.8.

August 1972 — A. L. Sotebeer, M.H.D. Engineer, found a 3/4 inch iron pin 2.0 feet under surface, 5.33 feet west of PI 1128+32.1.

1973 — M.H.D. resurfaced T.H. 56 with bituminous.

April 1975 — M.H.D. placed a Cast Iron Monument above the 3/4 inch iron pin 1/2 inch below road surface.

An analysis of the record data indicates the 3/4 inch iron pin perpetuates the position of the stone found in 1929. The 3/4 inch iron pin is accepted as a perpetuation of the Public Land Survey Corner.

For details of the Survey contact the District Surveying and Mapping Section of the Minnesota Highway Department, Rochester.