Recorded at Register of Deeds 4-21-77 TIE BOOK p 61 Index No. _____

CERTIFICATE OF LOCATION OF GOVERNMENT CORNER

NORTHEAST Corner of Section 33, Township 104N, Range 17W, 5th P.M.

STATE OF MINNESOTA, County of MOWER


At the corner location shown on the sketch:

☒ On 8-17-72 (DATE) found a 6 INCH BY 6 INCH CONCRETE MONUMENT, DOWN 1½ FOOT.

☐ left monument as found, ☐ lowered monument, ☒ removed monument (explain)

☒ On 4-25-75 (DATE) placed a MINNESOTA HIGHWAY DEPARTMENT CAST IRON MONUMENT 1/2 INCH DOWN.

SKETCH OF REFERENCE TIES

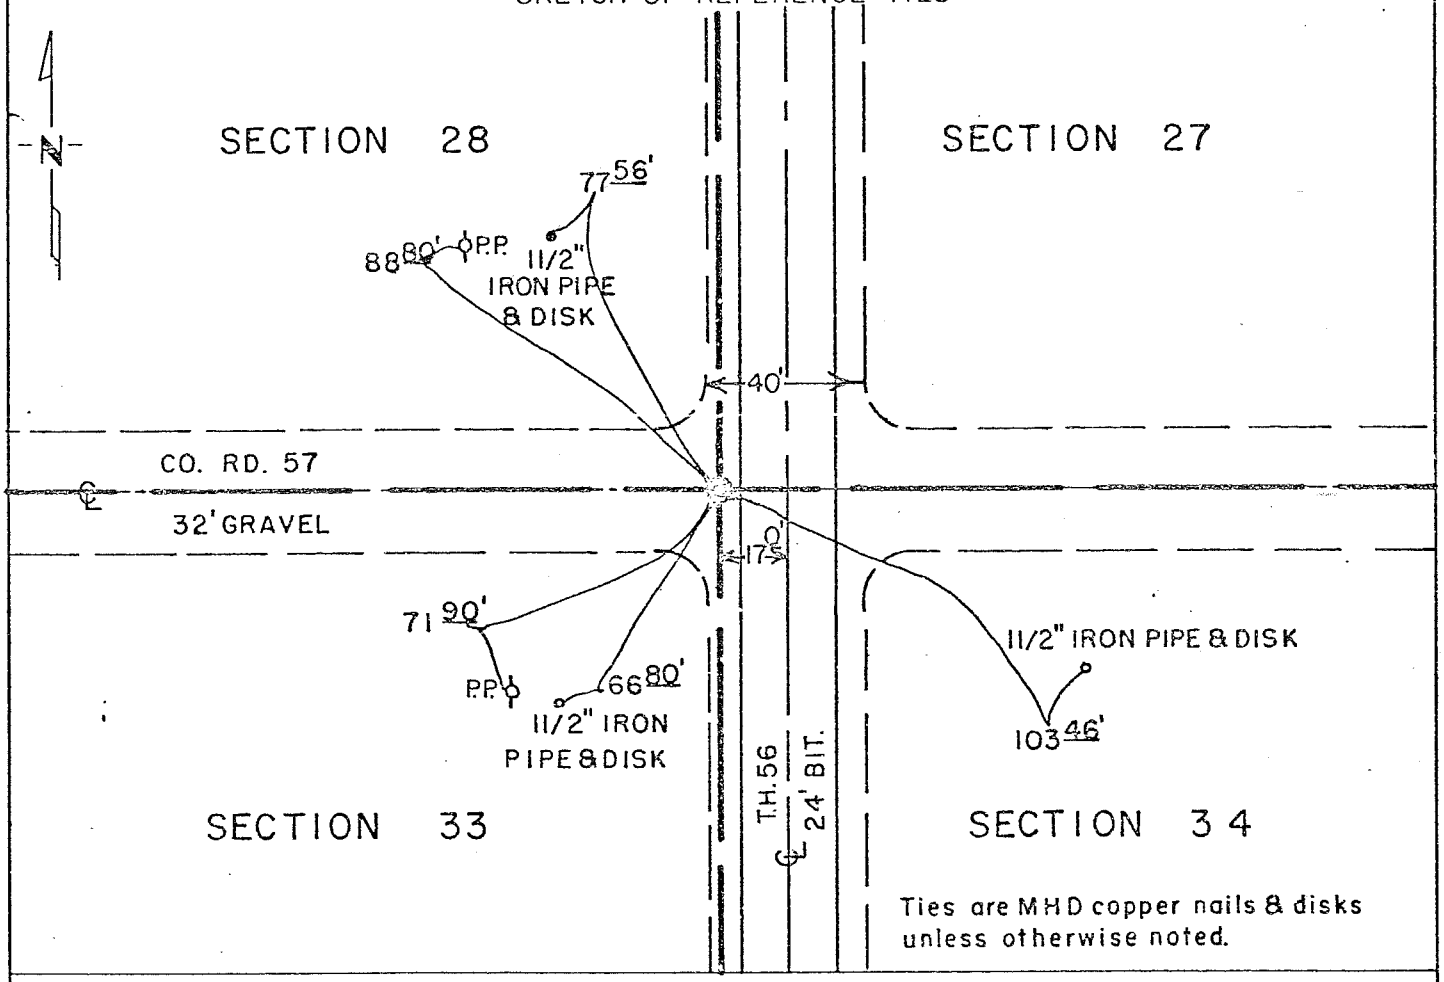

Statement of evidence relative to this corner location is on back of page.

I hereby certify that this document and the data contained herein was prepared by me or under my direct supervision.

Ronald R Bielenberg 9/9/75
SIGNATURE DATE

Registration No. 8162

☒ Land Surveyor, ☐ Professional Engineer

☐ County Surveyor, ☐ County Engineer

OFFICE OF THE REGISTER OF DEEDS

County of _____

I hereby certify that this document was filed in the Reg. of Deeds office at _____ .M. on the _____ day of _____ A.D., 19__

Register of Deeds _____

By _____, Deputy

DOCUMENT NO. _____

M.H.D. FORM NO. 2105

Statement of Evidence:

NORTHEAST CORNER OF SECTION 33, TOWNSHIP 104N, RANGE 17 W, 5th P.M.

November 1853 — John Fitzpatrick, Deputy Surveyor, deposited stone, made mound of earth and sod with trench and pits during the Original Public Land Survey.

July 1929 — C. Aasland, M.H.D. Engineer, found a stone 17.0 feet west of POT 1155+13.7, replaced with a 6 inch by 6 inch by 18 inch concrete monument, May 6, 1930.

1941 — O. J. Gerner, M.H. D. Engineer, found a 6 inch by 6 inch concrete monument 18 inches below the surface, 17.0 feet west of PI 1155+14.2.

1955 — E. L. Pehrson, M.H.D. Engineer, found a 6 inch by 6 inch concrete monument 18 inches below the surface, 17.7 feet west of PI 1155+14.2.

August 1972 — A. L. Sotebeer, M.H.D. Engineer, found a 6 inch by 6 inch concrete monument 18 inches below the surface, 17.0 feet west of PI 1155+14.2

1973 — M.H. D. regraded T.H. #56.

April 1975 — M.H.D. replaced the 6 inch by 6 inch concrete monument, which was destroyed during construction, with a Cast Iron Monument 3 inches below the road surface.

An analysis of the record data indicates that the concrete monument, which was set in 1930 to replace the stone found in 1929, was destroyed during road construction in 1973. The Cast Iron Monument was set to replace the concrete monument and is accepted as a perpetuation of the Public Land Survey corner.

For details of the Survey contact the District Surveying and Mapping Section of the Minnesota Highway Department, Rochester.