TIE BOOK P. 49 Index No. _____

CERTIFICATE OF LOCATION OF GOVERNMENT CORNER

Northeast Corner of Section 8, Township 101N, Range 18W, 5th P.M.

STATE OF MINNESOTA, County of Mower


At the corner location shown on the sketch:

☒ On 7-30-75 (DATE) found a Cast Iron Monument down 0.5 foot

☒ left monument as found, ☐ lowered monument, ☐ removed monument (explain)

☐ On _____ (DATE) placed a _____

SKETCH OF REFERENCE TIES

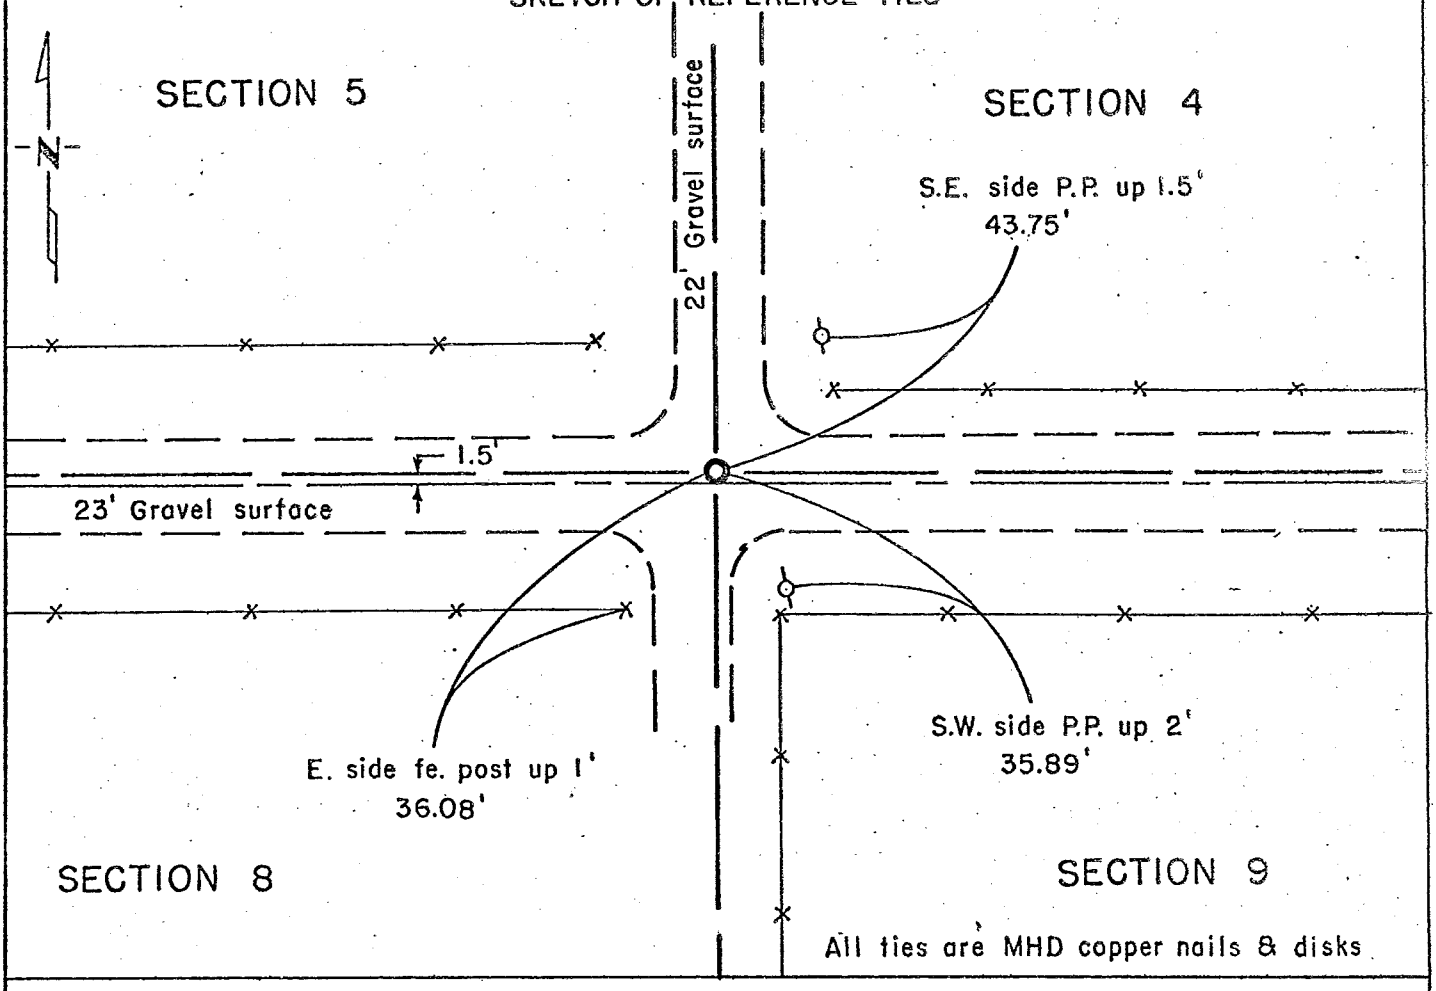

Statement of evidence relative to this corner location is on back of page.

I hereby certify that this document and the data contained herein was prepared by me or under my direct supervision.

Marlow R. McGowan (SIGNATURE) 1-30-78 (DATE)

Registration No. 11527

☒ Land Surveyor, ☐ Professional Engineer

☐ County Surveyor, ☐ County Engineer

COUNTY RECORDER
OFFICE OF THE ~~REGISTER OF DEEDS~~
County of Mower

I hereby certify that this document was filed in the Reg. of Deeds office at 10:00 A .M. on the 28th day of February A.D., 19 78

County Recorder
~~Register of Deeds~~ _____

By _____, Deputy

DOCUMENT NO. 332585

M.H.D. FORM NO. 2105

Statement of Evidence:

NE Corner Section 8 T101N R18W 5th P.M.

July 1854 William I. Anderson, Deputy Surveyor, set post at the corner, deposited charcoal, raised mound of earth with trench and pits during the original Public Land Survey.

July 9, 1896 M.N.Clausen, Surveyor and Civil Engineer, in a recorded survey shows an iron stake at the corner.

Oct. 1973 Mower County Highway Department recovered an 1½" x 1½" iron stake at the corner and placed a cast iron monument over it.

An analysis of the survey and record data indicates that the iron stake has marked the corner since 1896 and is, therefore, accepted as marking the Public Land Survey corner.

For details of the survey data, contact the Surveying and Mapping Section of the Minnesota Department of Transportation's Rochester District Office.