CERTIFICATE OF LOCATION OF GOVERNMENT CORNER

35, 36, T. 102 N. (Lyle Twps.)

Corner to Sec. 2, 1, T. 101 N. T. ..... R. 18 W.

State of Minnesota }
County of Mower } ss.

Tie book P. 86

I hereby certify that on the first day of June 19 29.

I found the Section Corner referred to above

which was evidenced by Iron stake


and I further certify that to perpetuate the location of such corner I did at the exact location thereof place a permanent marker consisting of Concrete monument 6 x 6 x 24 inches with steel rod in center.

I further certify that I established two

reference or witness monuments consisting of 6 inch willow and 6 inch balsam trees

which reference or witness monuments are located in the manner following:

Diagram of reference points shown below.

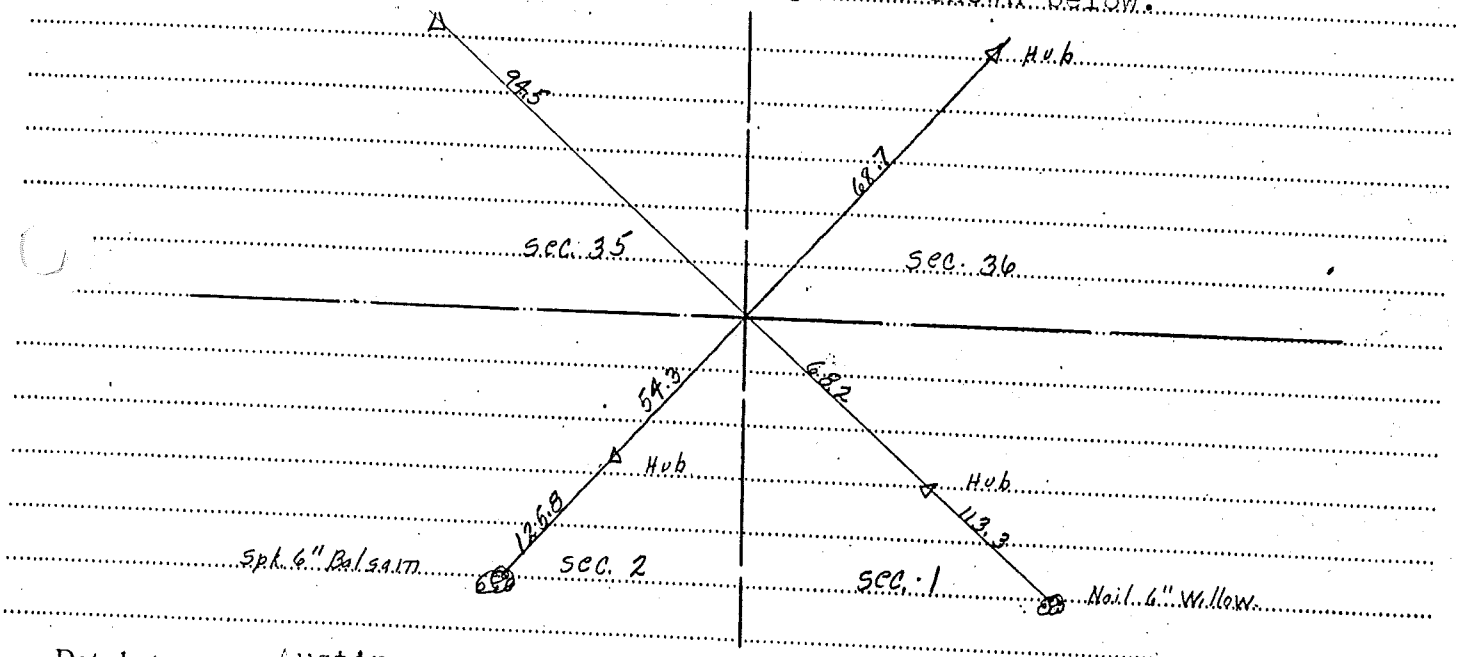

Dated at Austin Minn., this 29th day of December 19 29.

Resident Engineer

OFFICE OF REGISTER OF DEEDS }
County of ..... } ss.

I hereby certify that the within instrument was filed in this office for record on the ..... day of ..... A. D. 19 ..... at ..... o'clock ..... M.

Register of Deeds

By ..... Deputy

F

G