
First Addition to Evangelical Lutheran Church & Adams Cemetery

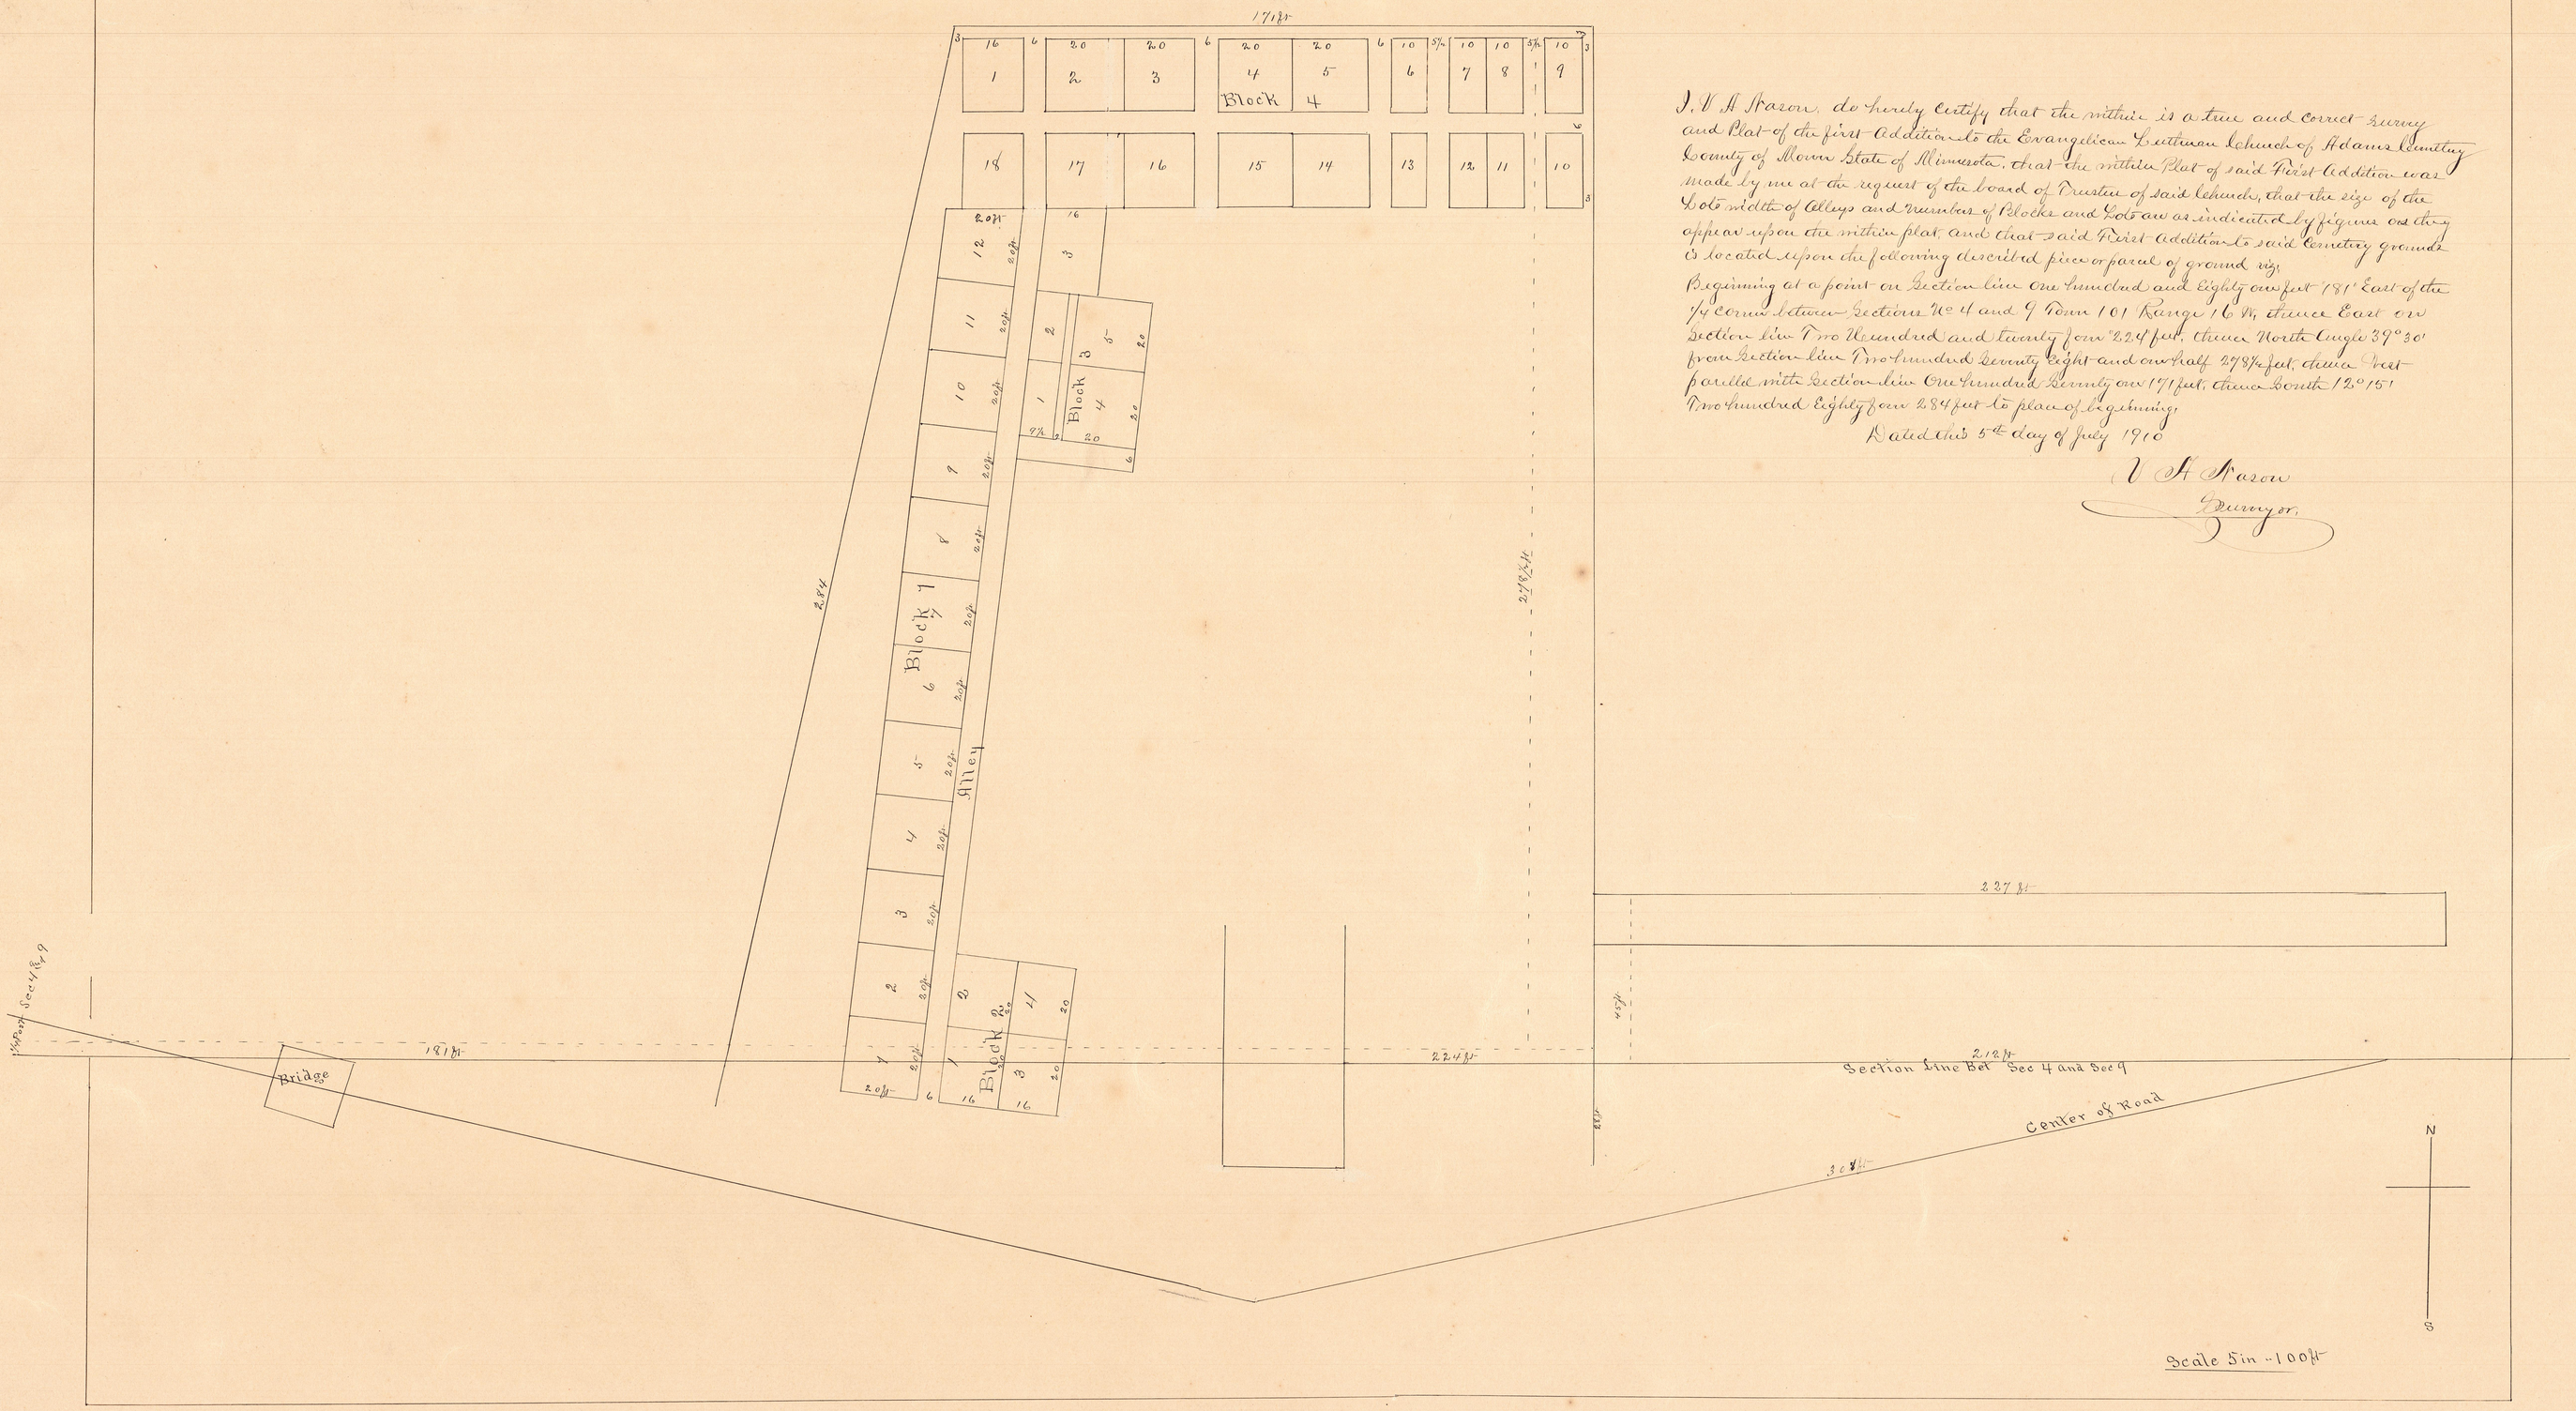

I, N A Mason do hereby certify that the within is a true and correct survey and Plat of the first Addition to the Evangelical Lutheran Church of Adams Cemetery County of Mower State of Minnesota, that the within Plat of said First Addition was made by me at the request of the board of Trustee of said Church, that the size of the Lots width of Alleys and Numbers of Blocks and Lots are as indicated by figures as they appear upon the within plat and that said First Addition to said Cemetery grounds is located upon the following described piece or parcel of ground viz;

Beginning at a point on Section line One hundred and Eighty one feet 181' East of the ¼ Corner between Section Nos 4 and 9 Town 101 Range 16 W, thence East on Section line Two Hundred and twenty four 224 feet, thence North Angle 39° 30' from Section line Two hundred Seventy Eight and one half 278½ feet, thence West parallel with Section line One hundred Seventy one 171 feet, thence South 12° 15' Two hundred Eighty four 284 feet to place of beginning;

Dated this 5th day of July 1910

N A Mason

Surveyor.