
PLAT
OF
ANDERST ADDITION to AUSTIN, MINNESOTA;
located in the N.E.¼ of the S.E.¼ of Section 2,
Twp. 102 N. Range 18 W. MOWER COUNTY.

Scale - 1" = 50'

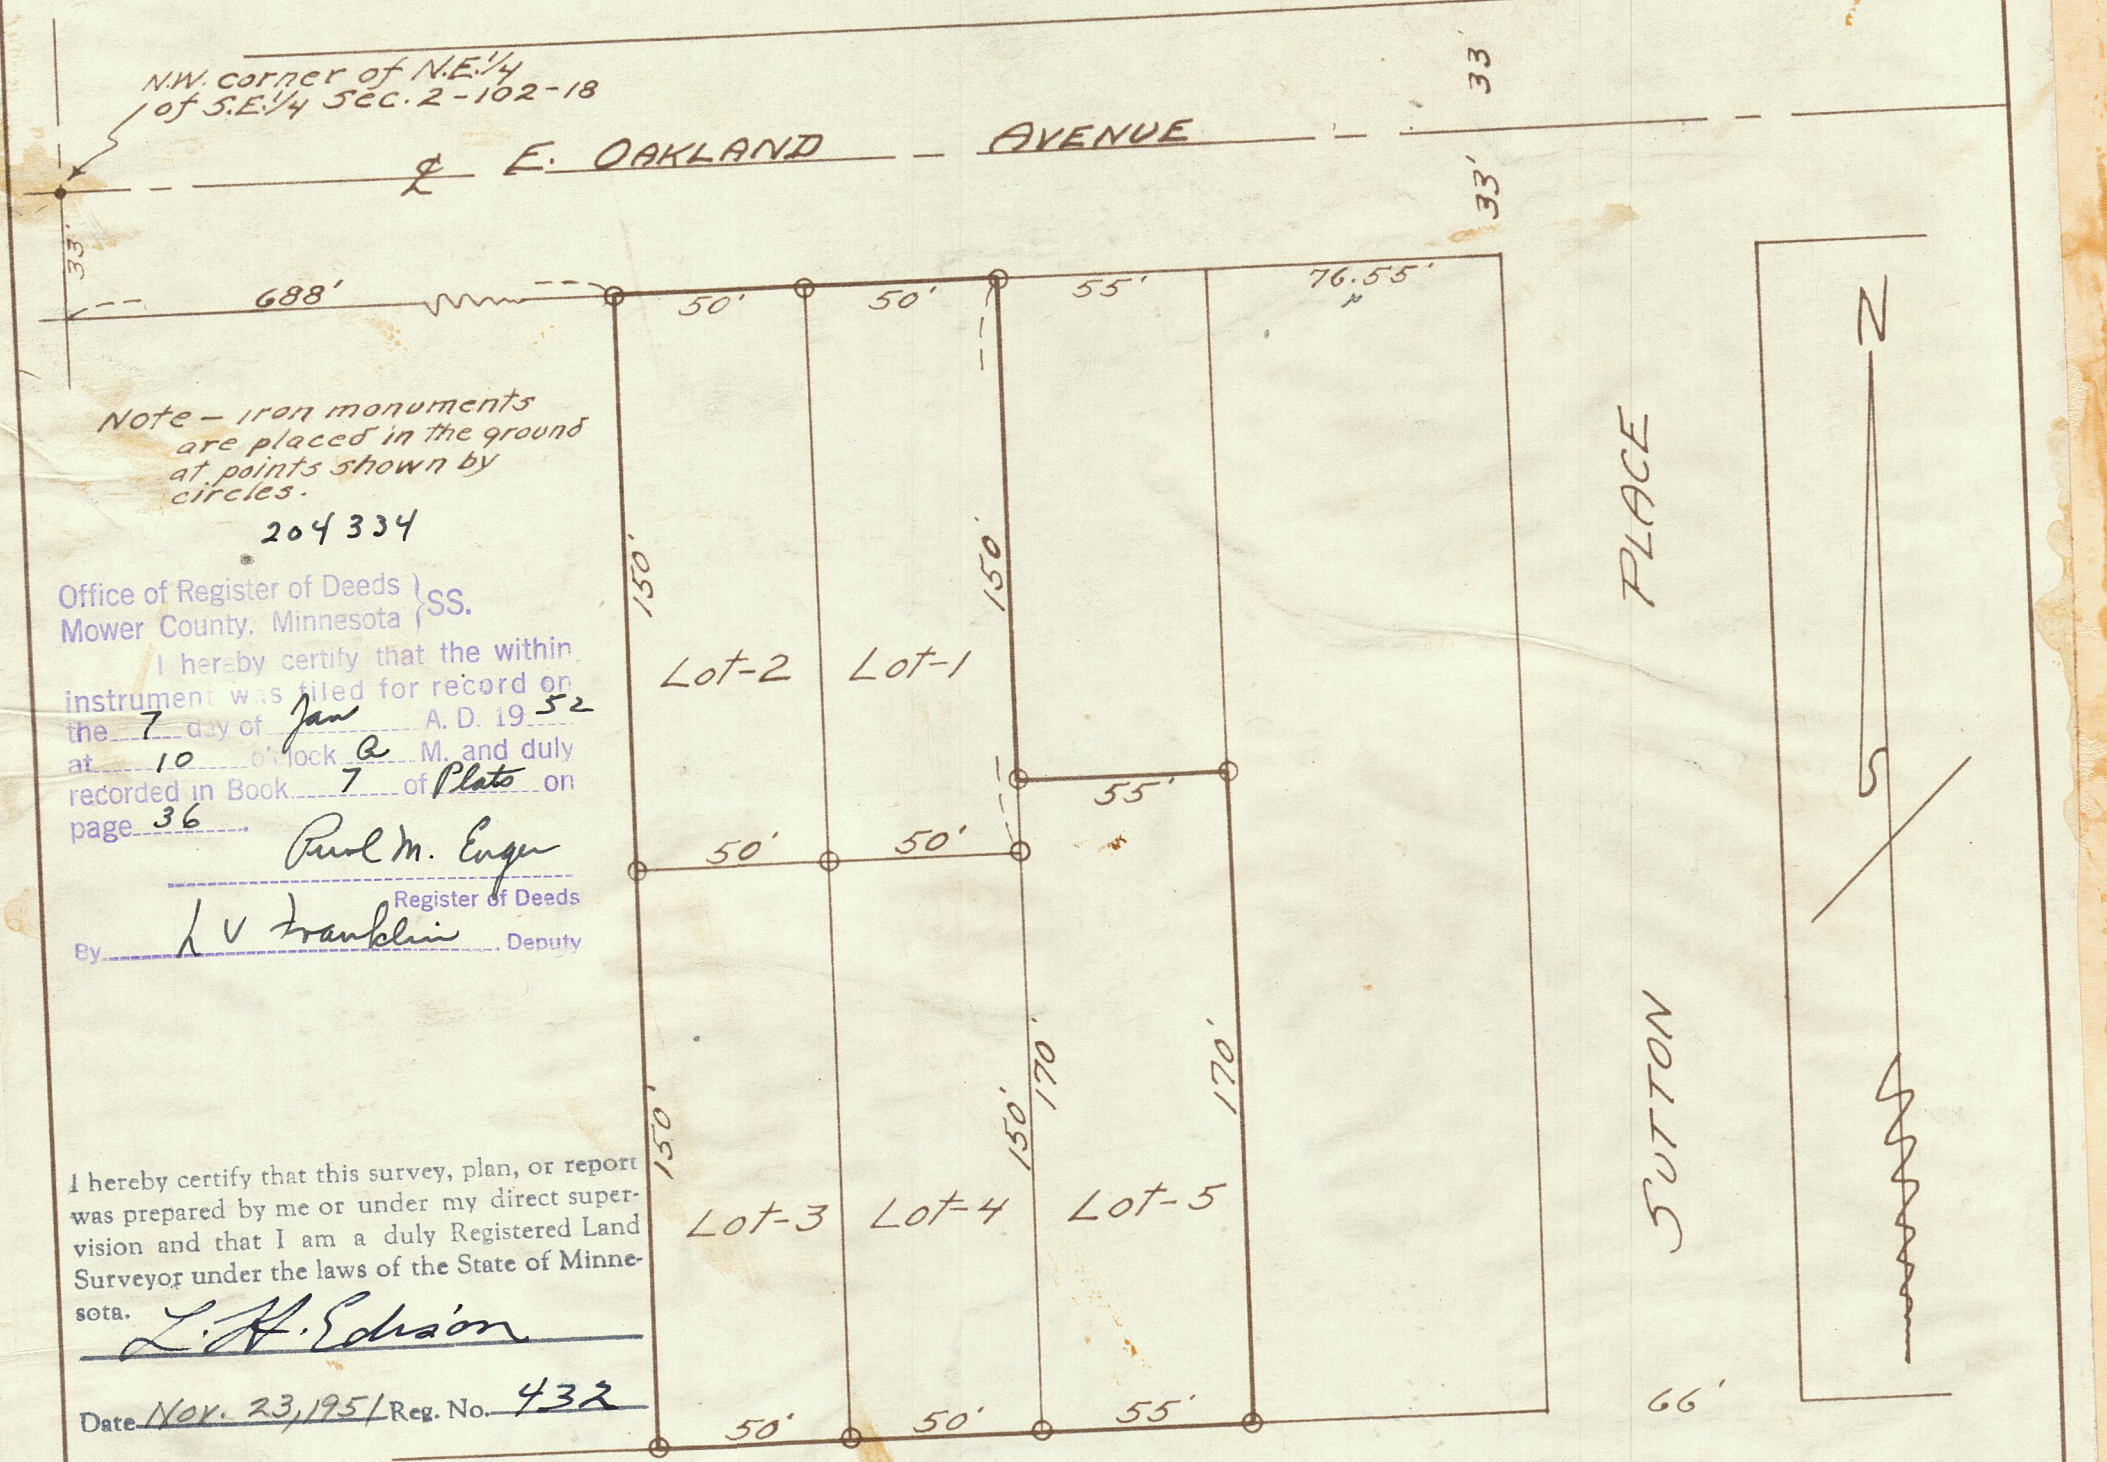

Note - Iron monuments are placed in the ground at points shown by circles.

204334

Office of Register of Deeds)
Mower County, Minnesota) SS.

I hereby certify that the within instrument was filed for record on the 7 day of Jan A.D. 1952 at 10 o'clock A M. and duly recorded in Book 7 of Plats on page 36

Paul M. Engen
Register of Deeds

By L V Franklin Deputy

I hereby certify that this survey, plan, or report was prepared by me or under my direct supervision and that I am a duly Registered Land Surveyor under the laws of the State of Minnesota.

L. H. Edison

Date Nov. 23, 1951 Reg. No. 432

CERTIFICATES
SURVEYORS CERTIFICATE see Misc. Book Y Page 45
DEDICATION CERTIFICATE see Misc. Book Y Page 45
Resolution Accepting Plat " " " Y " 45

Taxes paid and transfer entered this 7 day of Jan 1952

C. M. Hubbard
County Auditor.

I hereby certify that taxes for the year 1951 on the lands described within are paid.

C. C. Jerry
County Treasurer
K