
PLAT
OF
BABCOCK'S FIRST ADD.

TO THE CITY OF AUSTIN, MINN.

LOCATED IN THE SW1/4 SE1/4 SEC. 3-T102N-R18W

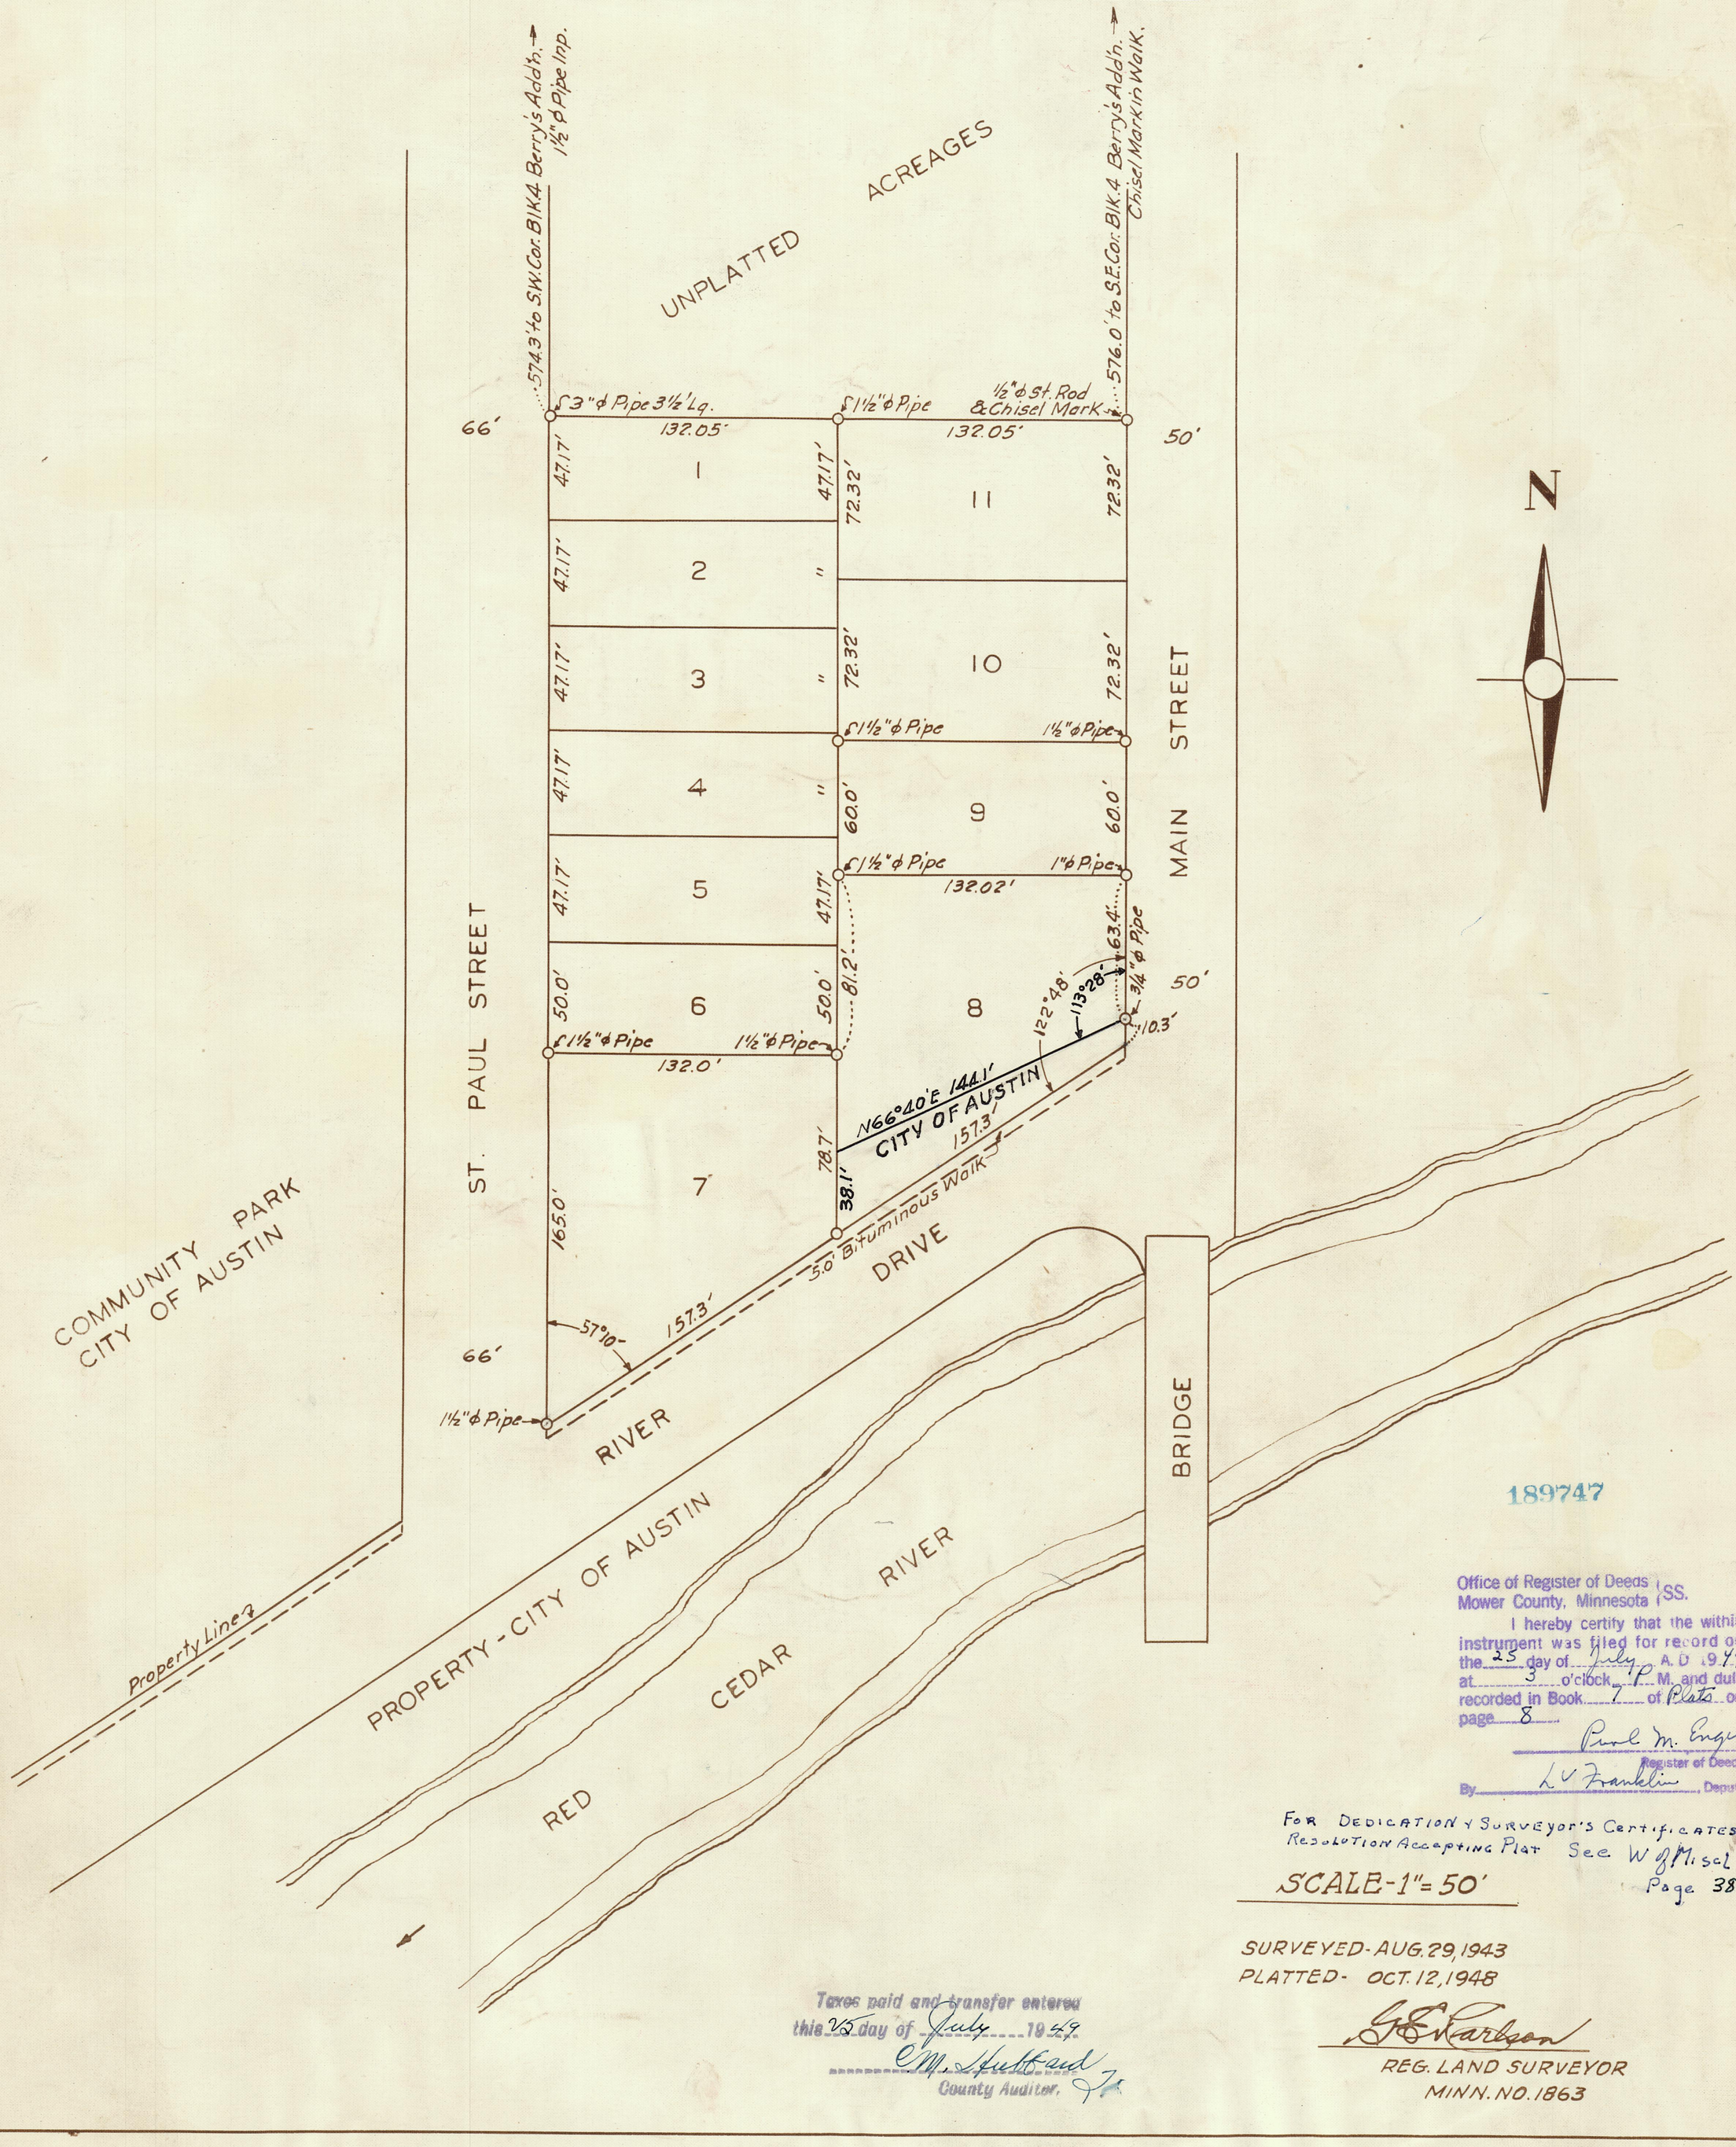

189747

Office of Register of Deeds
Mower County, Minnesota } SS.

I hereby certify that the within instrument was filed for record on the 25 day of July A.D. 1949 at 3 o'clock P M. and duly recorded in Book 7 of Plats on page 8.

Paul M. Engen
Register of Deeds

By L V Franklin, Deputy

FOR DEDICATION & SURVEYOR'S CERTIFICATES, RESOLUTION ACCEPTING PLAT See W & M. Misc Page 385.

SCALE-1"=50'

SURVEYED-AUG. 29, 1943
PLATTED- OCT. 12, 1948

G E Karlson
REG. LAND SURVEYOR
MINN. NO. 1863

Taxes paid and transfer entered this 25 day of July 1949

O M Hustad Jr
County Auditor.