
PLAT
OF
BARBARA ADDITION to AUSTIN, MINNESOTA.
A subdivision of lands in the N.E. 1/4 of the S.E 1/4 of Section - 34,
Township 103 N. Range 18 W. Mower County, Minnesota.

Scale - 1" = 60'

May 14, 1954

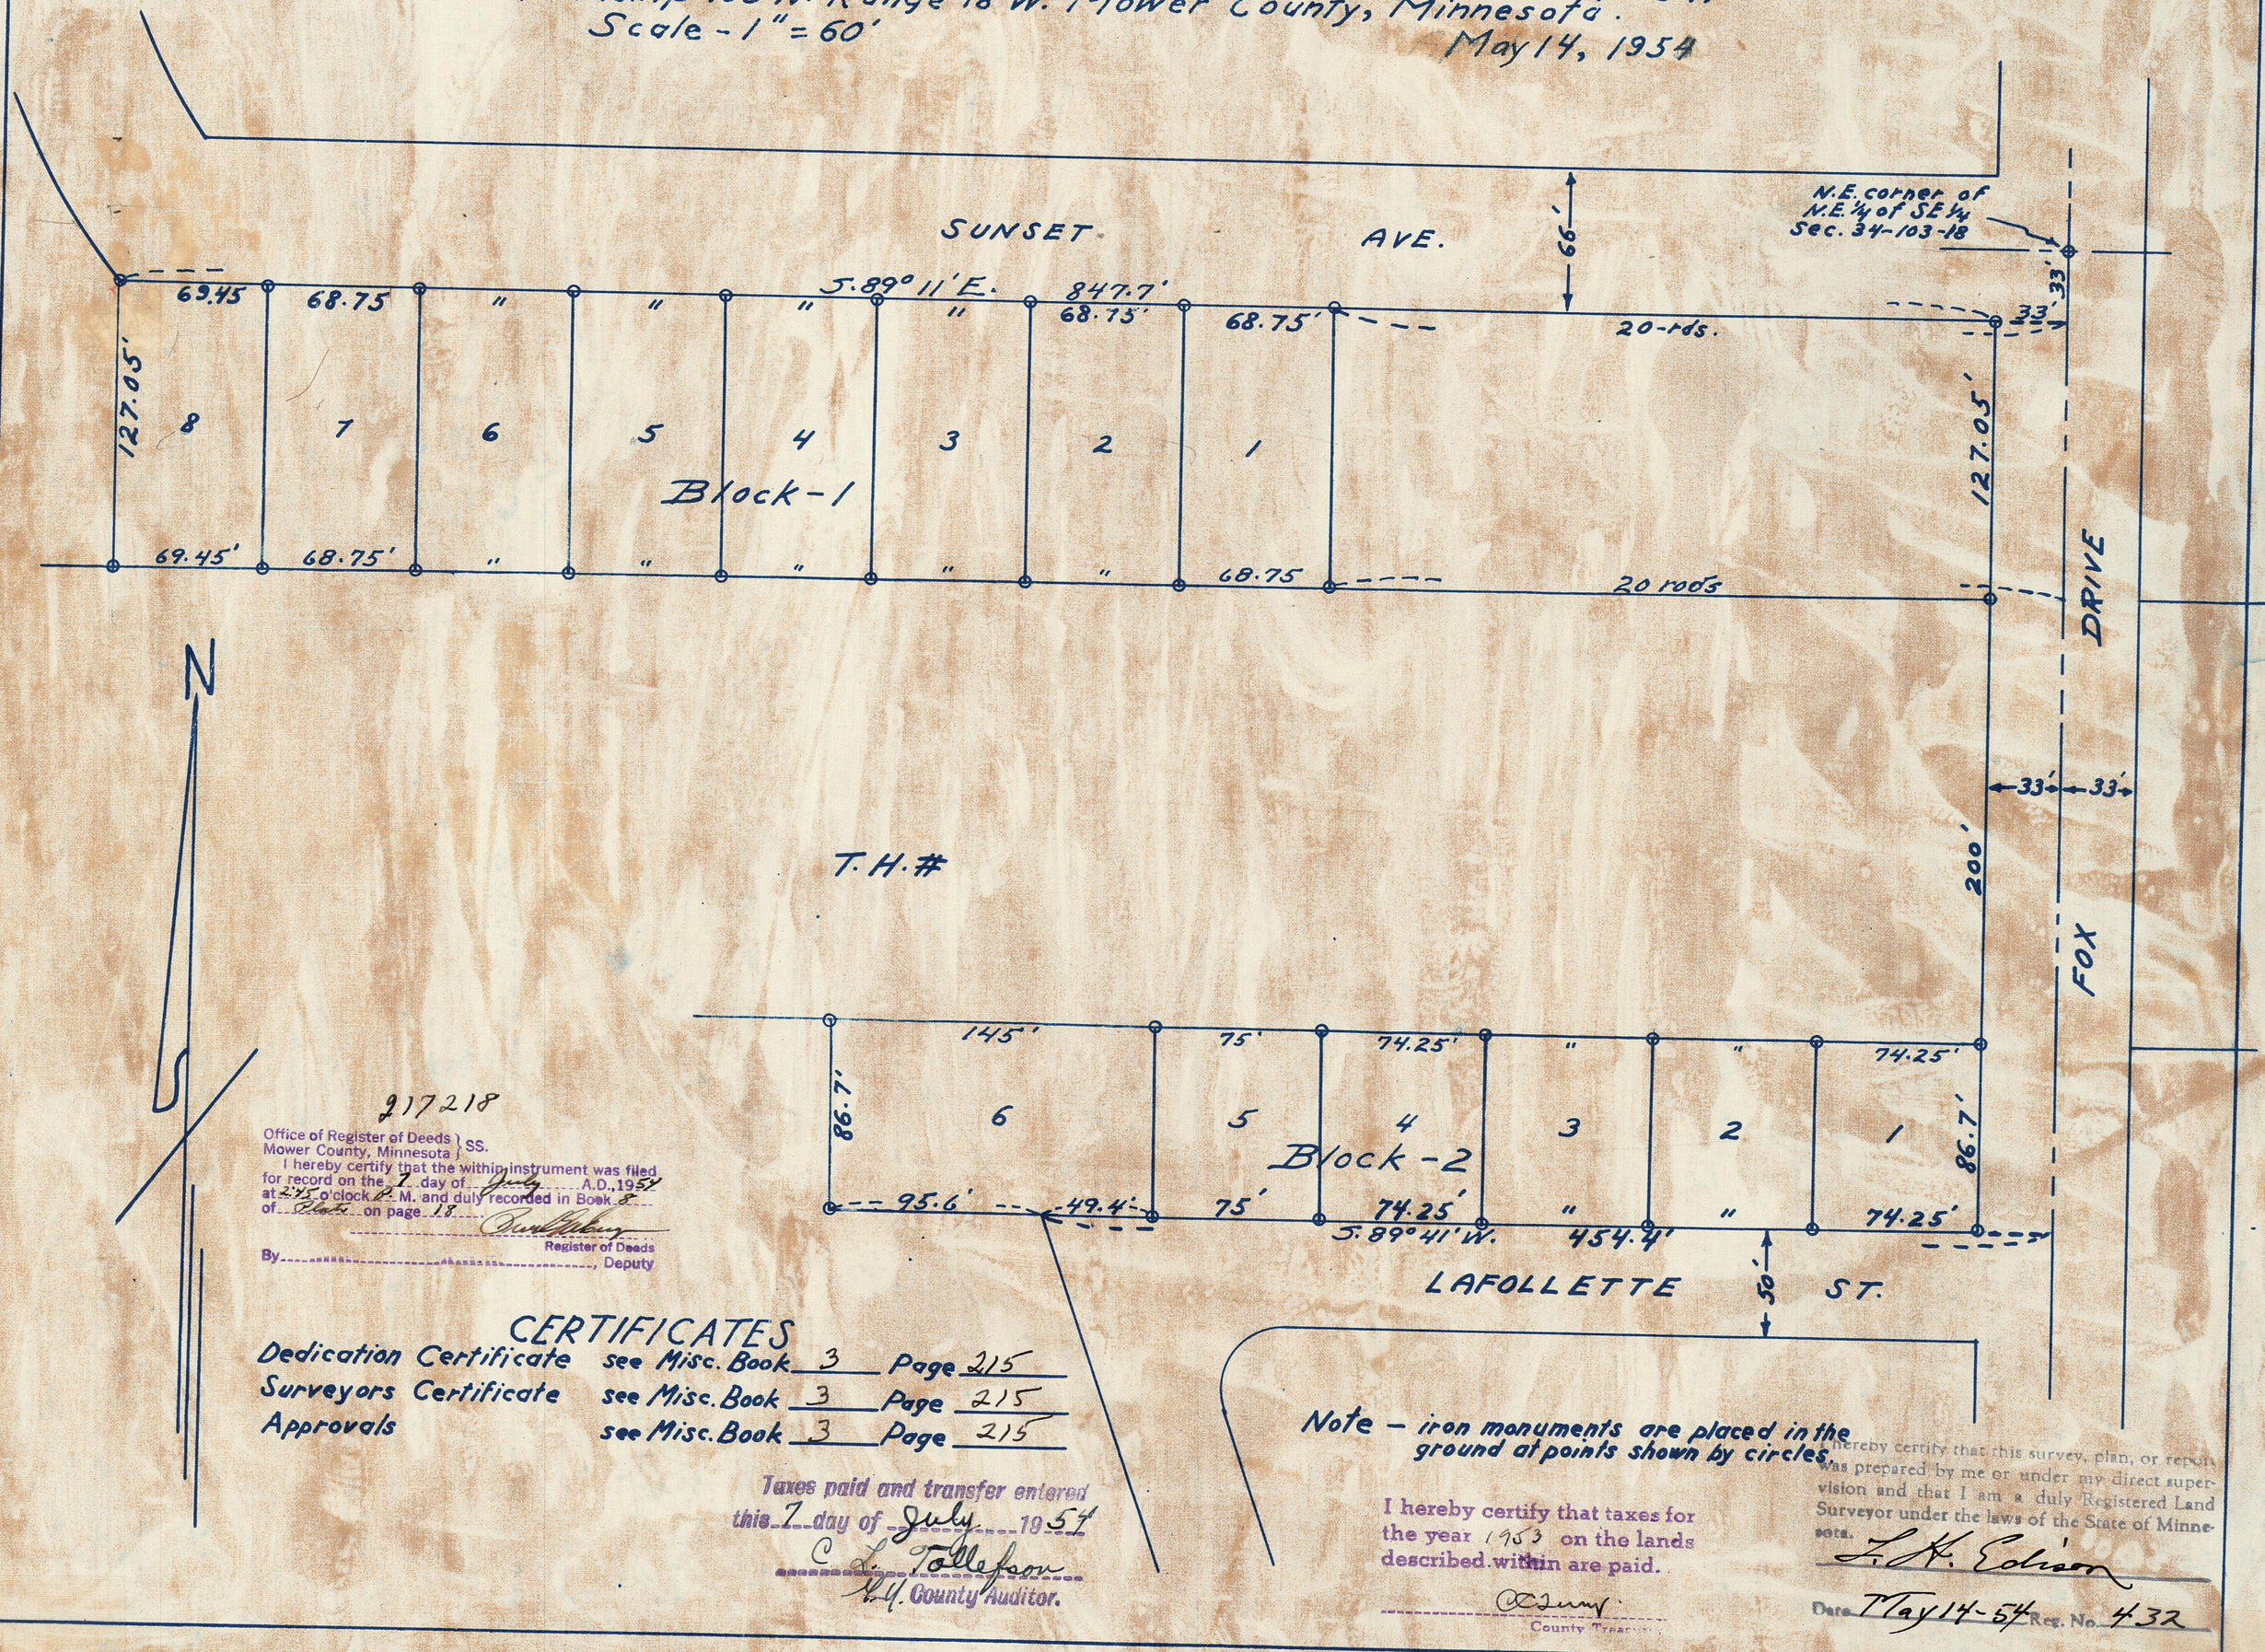

217218

Office of Register of Deeds } SS.
Mower County, Minnesota }

I hereby certify that the within instrument was filed for record on the 7 day of July A.D., 1954 at 2:45 o'clock P. M. and duly recorded in Book 8 of Plats on page 18

Register of Deeds

By ____, Deputy

CERTIFICATES

Dedication Certificate see Misc. Book 3 Page 215

Surveyors Certificate see Misc. Book 3 Page 215

Approvals see Misc. Book 3 Page 215

Taxes paid and transfer entered this 7 day of July 1954

C. L. Tollefson

M. C. County Auditor.

Note - iron monuments are placed in the ground at points shown by circles.

I hereby certify that taxes for the year 1953 on the lands described within are paid.

County Treasurer

I hereby certify that this survey, plan, or report was prepared by me or under my direct supervision and that I am a duly Registered Land Surveyor under the laws of the State of Minnesota.

L. K. Edison

Date May 14-54 Reg. No. 432