
PLAT
OF


BAUDLER'S SECOND ADDITION
AUSTIN MINN

KATHERINE KENEVAN BAUDLER-OWNER

MAY 1936 SCALE-1"=100' A.C.WHITE - R.L.S

ACREAGE=2.508 ACRES

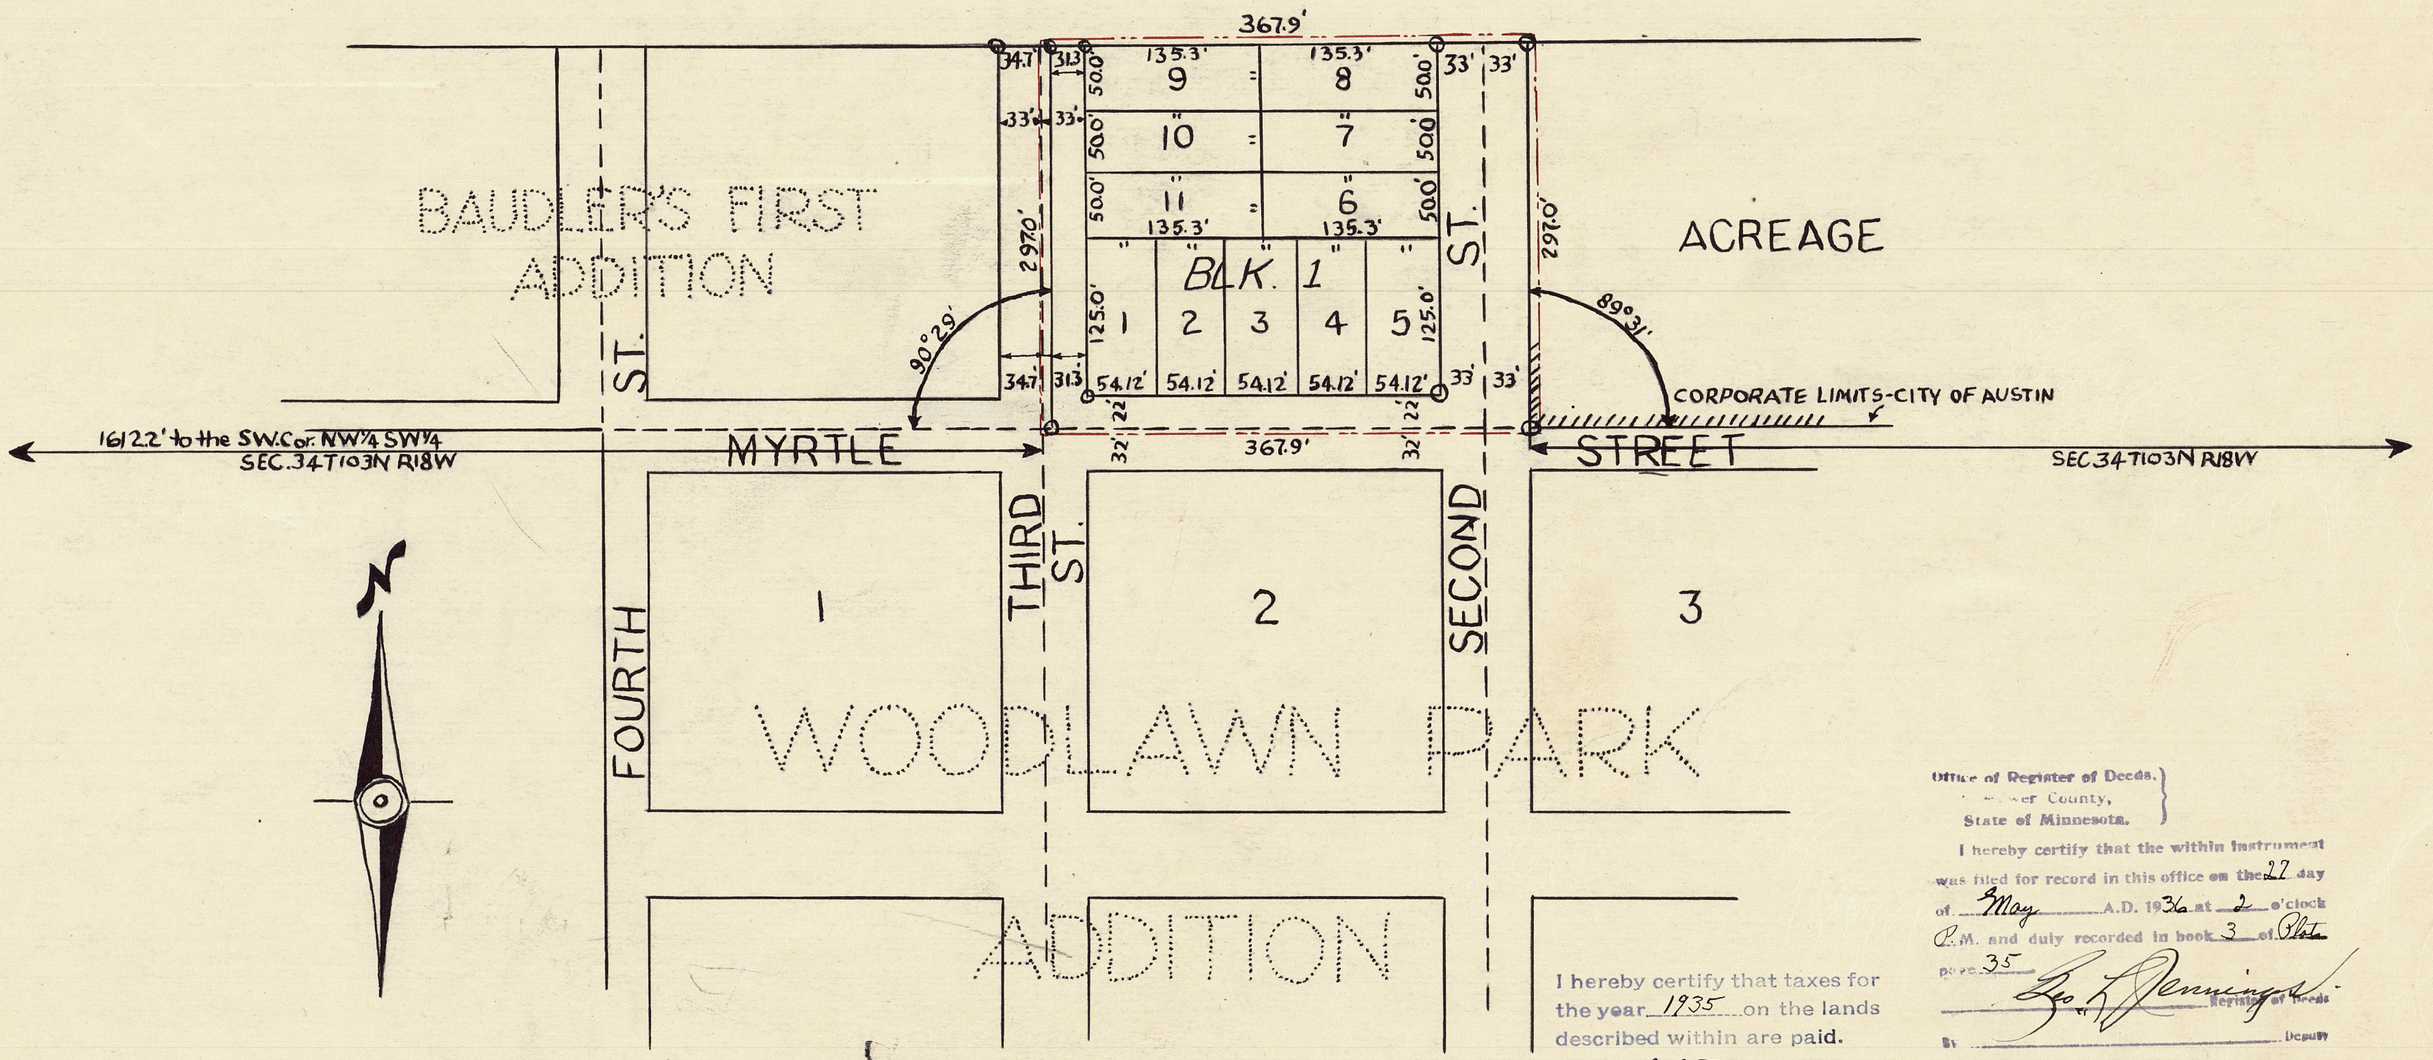

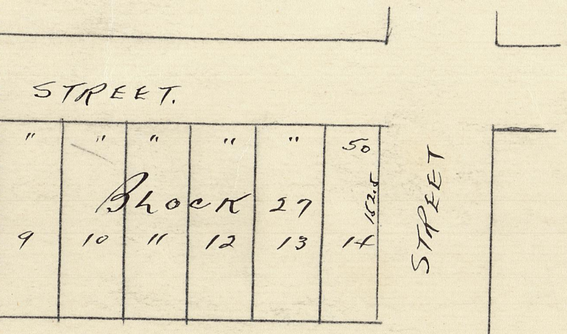

Office of Register of Deeds,
[illegible] County,
State of Minnesota.

I hereby certify that the within instrument was filed for record in this office on the 27 day of May A.D. 1936 at 2 o'clock P.M. and duly recorded in book 3 of Plats page 35

Geo. K. Jennings
Register of Deeds
By _____ Deputy

I hereby certify that taxes for the year 1935 on the lands described within are paid.

C. C. Terry
County Treasurer

Taxes paid and transfer entered this 27 day of May 36
C. M. Hubbard
County Auditor
By _____ Deputy

Note: All block & boundary corners are marked by 1" iron pipes as denoted by small circles. All intermediate lot corners are marked by 1"x2"x12" wood stakes.

Surveyor's Certificate,
Dedication Certificate
and
Certificate of City Recorder-
(See Book "Q" of Misc. page 444.)