
PLAT
OF
BELLEMANS FIRST RESTRICTED SUBDIVISION

LOCATED IN THE S.E. 1/4 OF THE S.E. 1/4 OF SECTION 11 [redacted]
[redacted] TWP. 102 N. RANGE 18 W. OF THE 5 TH. P.M.

SCALE-1=60

JUNE 21, 1948

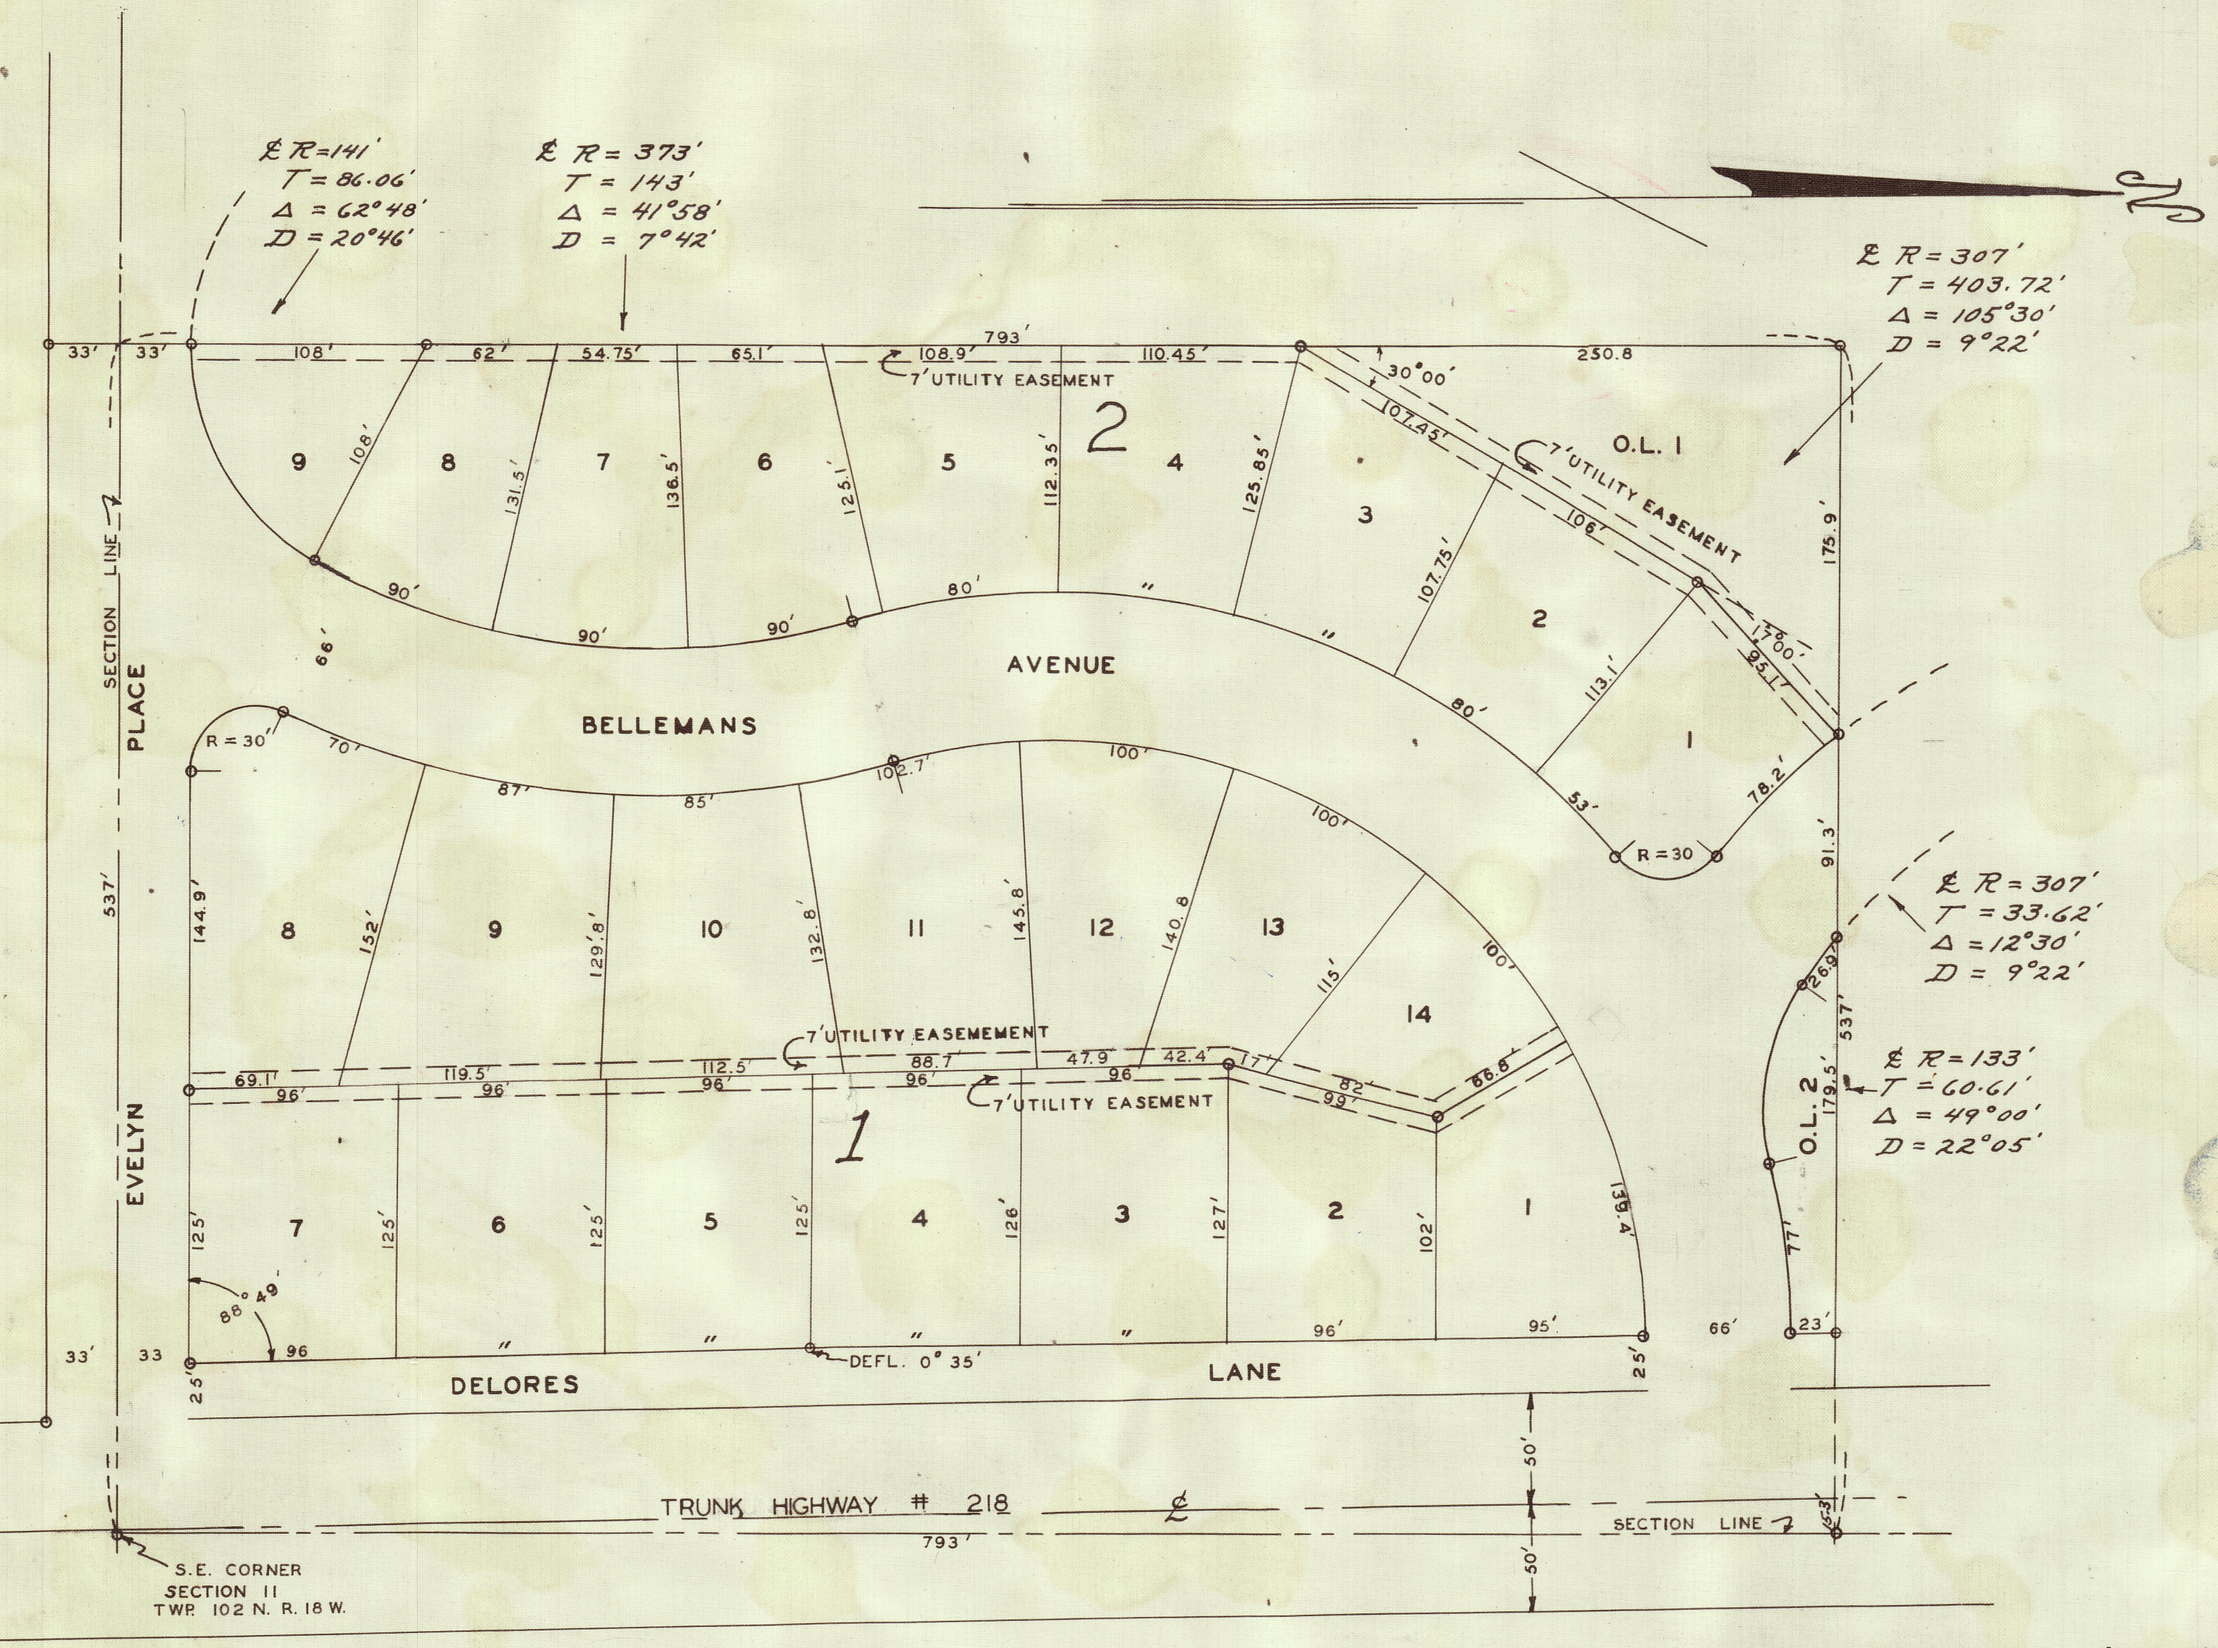

Taxes paid and transfer entered
this 13 day of July 1948
C.M. Hubbard
County Auditor.

I hereby certify that taxes for the year 1947 on the land described within are paid.
C. Clerry
County Treasurer
by

184097

CERTIFICATES

SURVEYOR—SEE MISC. BOOK W PAGE 147
DEDICATION—SEE MISC. BOOK W PAGE 147
APPROVALS—SEE MISC. BOOK W PAGE 147

REGISTER OF DEEDS OFFICE
MOWER COUNTY MINNESOTA

RECEIVED FOR RECORD THIS 13 DAY OF July A.D. 1948 AT 10 O'CLOCK A.M. AND RECORDED IN VOL. 5 OF PLATS ON PAGE 57.

REGISTER OF DEEDS

I hereby certify that this survey, plan, or report was prepared by me or under my direct supervision and that I am a duly Registered Land Surveyor under the laws of the State of Minnesota.

L. H. Edison

Date June 21-1948 Reg. No. 432