
PLAT
OF
BELLETMANS SECOND RESTRICTED SUBDIVISION
Located in the S.E. 1/4 of Section 11 Twp. 102 N.
Range 18 W. TMower County, TMinnesota.
Scale-1"=60'

August 10, 1950

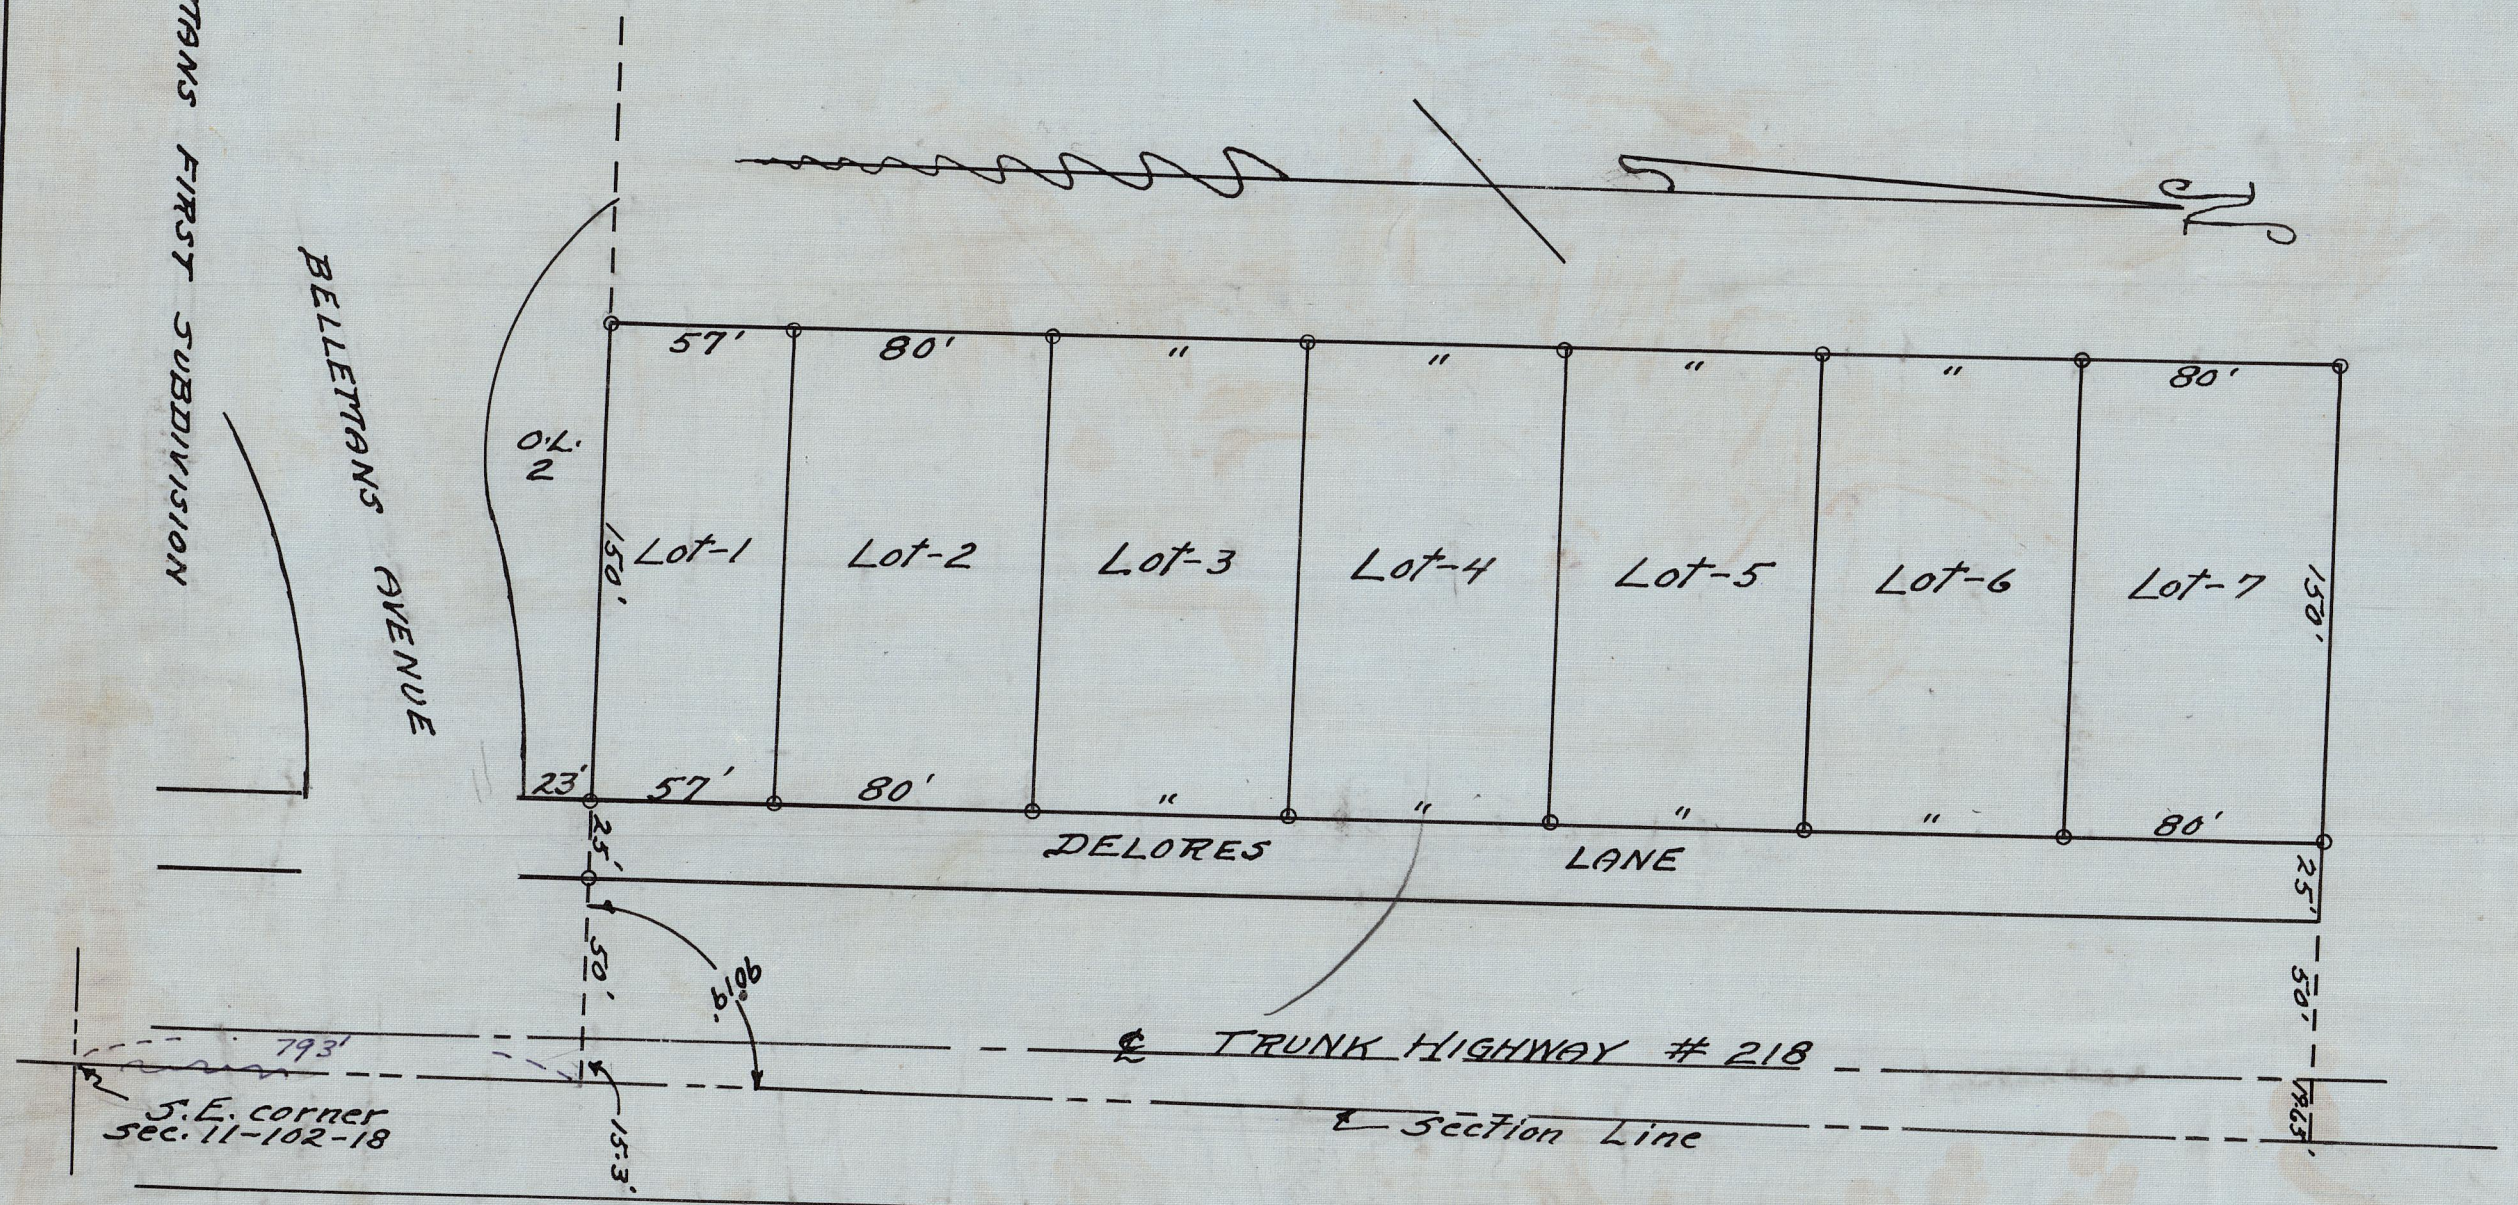

I hereby certify that taxes for the year 1949 on the lands described within are paid.

C. C. Leroy
M. County Treasurer

Taxes paid and transfer entered this 2nd day of Nov 50

Centralia and
County Auditor.

198084

Office of Register of Deeds } SS.
Mower County Minnesota }

I hereby certify that the within instrument was filed for record on the 22 day of Nov A.D. 1950 at 10 o'clock A M. and duly recorded in Book 7 of Plats on page 36

Rene M. Enger
Register of Deeds

By L V Franklin, Deputy

I hereby certify that this survey, plan, or report was prepared by me or under my direct supervision and that I am a duly Registered Land Surveyor under the laws of the State of Minnesota.

L H Edison

Date Aug 10-1950 Reg. No. 432