
AUDITOR'S SUBDIVISION
OF
LOTS NOS. 1, 2 & 3 IN BLOCK NO. 7
IN
BEL-AIR FIRST ADDITION
TO THE CITY OF AUSTIN
COUNTY OF MOWER STATE OF MINNESOTA

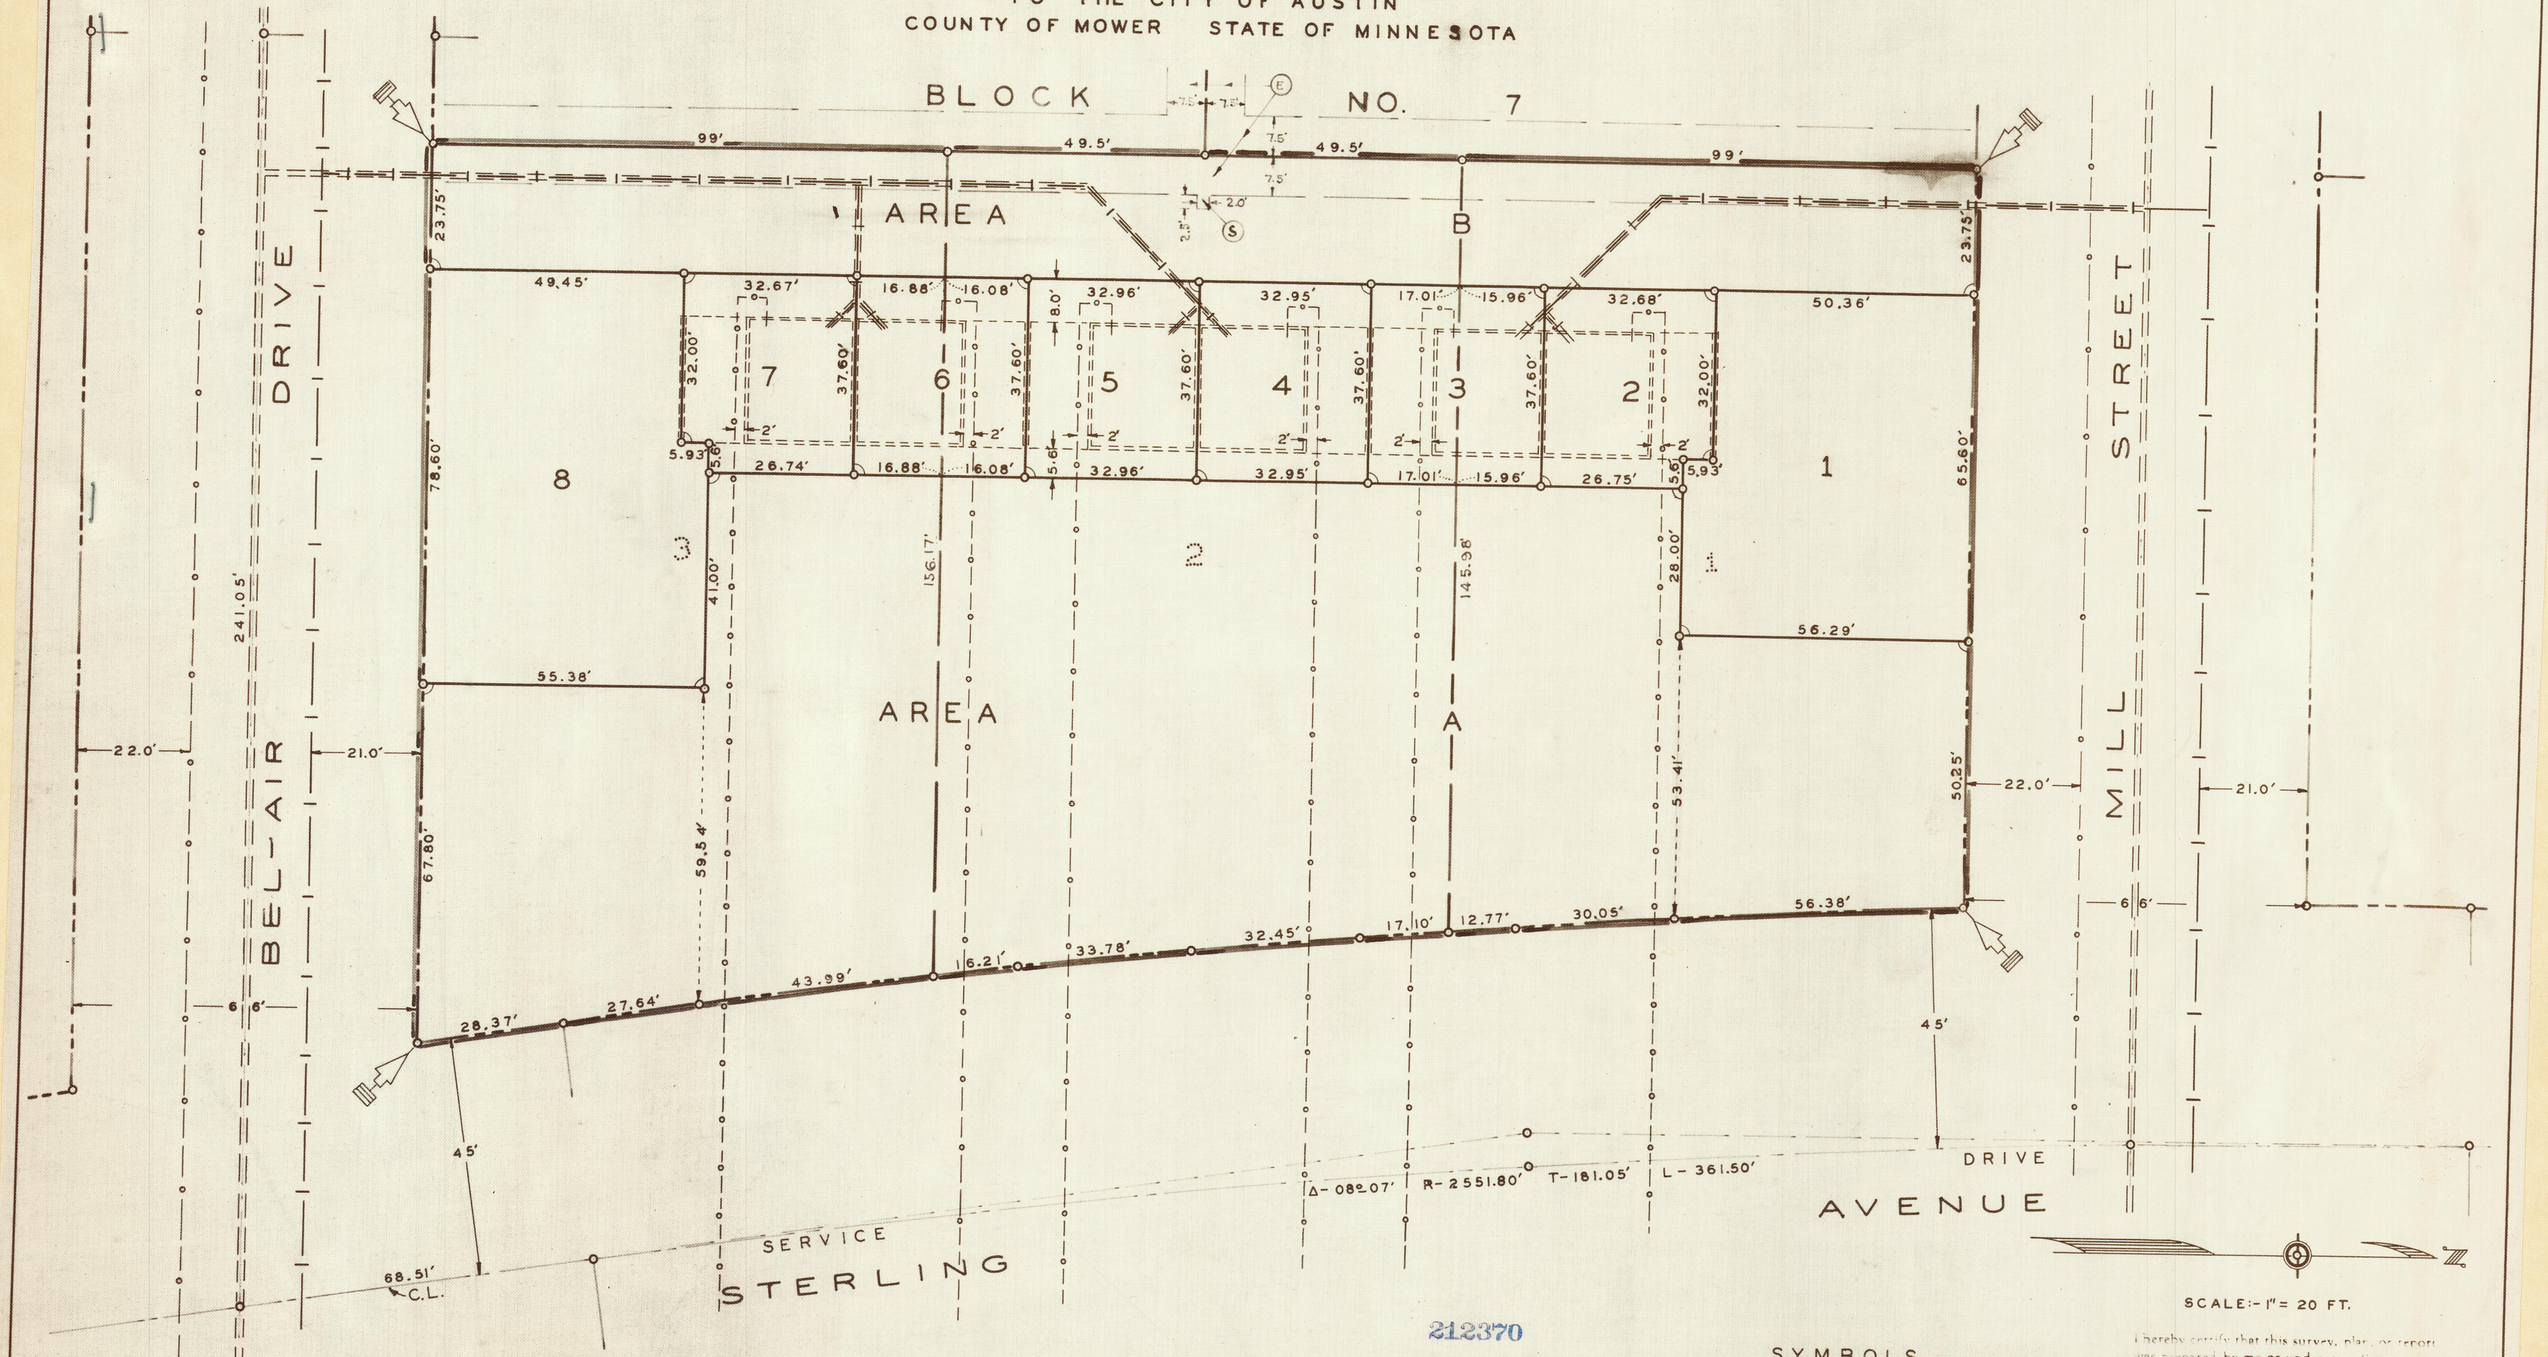

SCALE:- 1" = 20 FT.

I hereby certify that this survey, plan, or report was prepared by me or under my direct supervision and that I am a duly Registered Land Surveyor under the laws of the State of Minnesota.

C. E. Wilmer

Date 8-5-1953 Reg. No. 1476

Transfer entered
this 8 day of Aug 1953
E. L. Gillespon
County Auditor.

212370

Office of Register of Deeds
Mower County, Minnesota } SS.
I hereby certify that the within instrument was filed for record on the 8 day of aug A.D. 1953 at 10 o'clock a M. and duly recorded in Book 8 of Plats on page 17
Paul M. Longa
Register of Deeds
By ..... Deputy

SYMBOLS

- 3 — ORIGINAL LOT NO.
- ORIGINAL LOT LINE
- SUBDIVISION CORNER
- 90° ANGLE
- WATER LINE
- GAS LINE
- SEWER
- EASEMENT
- WALL CENTERED
- BUILDING

COUNTY AUDITOR'S AND SURVEYOR'S CERTIFICATES ARE RECORDED IN BOOK 1 MISCELANEOUS PAGE 333
DATE Aug. 8, 1953 Paul M. Longa
REGISTER OF DEEDS
by Dorothy Johnson