
AUDITOR'S SUBDIVISION
OF
LOTS 1, 2, 3 & 4 IN BLOCK 8
OF
BEL-AIR FIRST ADDITION
TO THE CITY OF AUSTIN
MOWER COUNTY, MINNESOTA

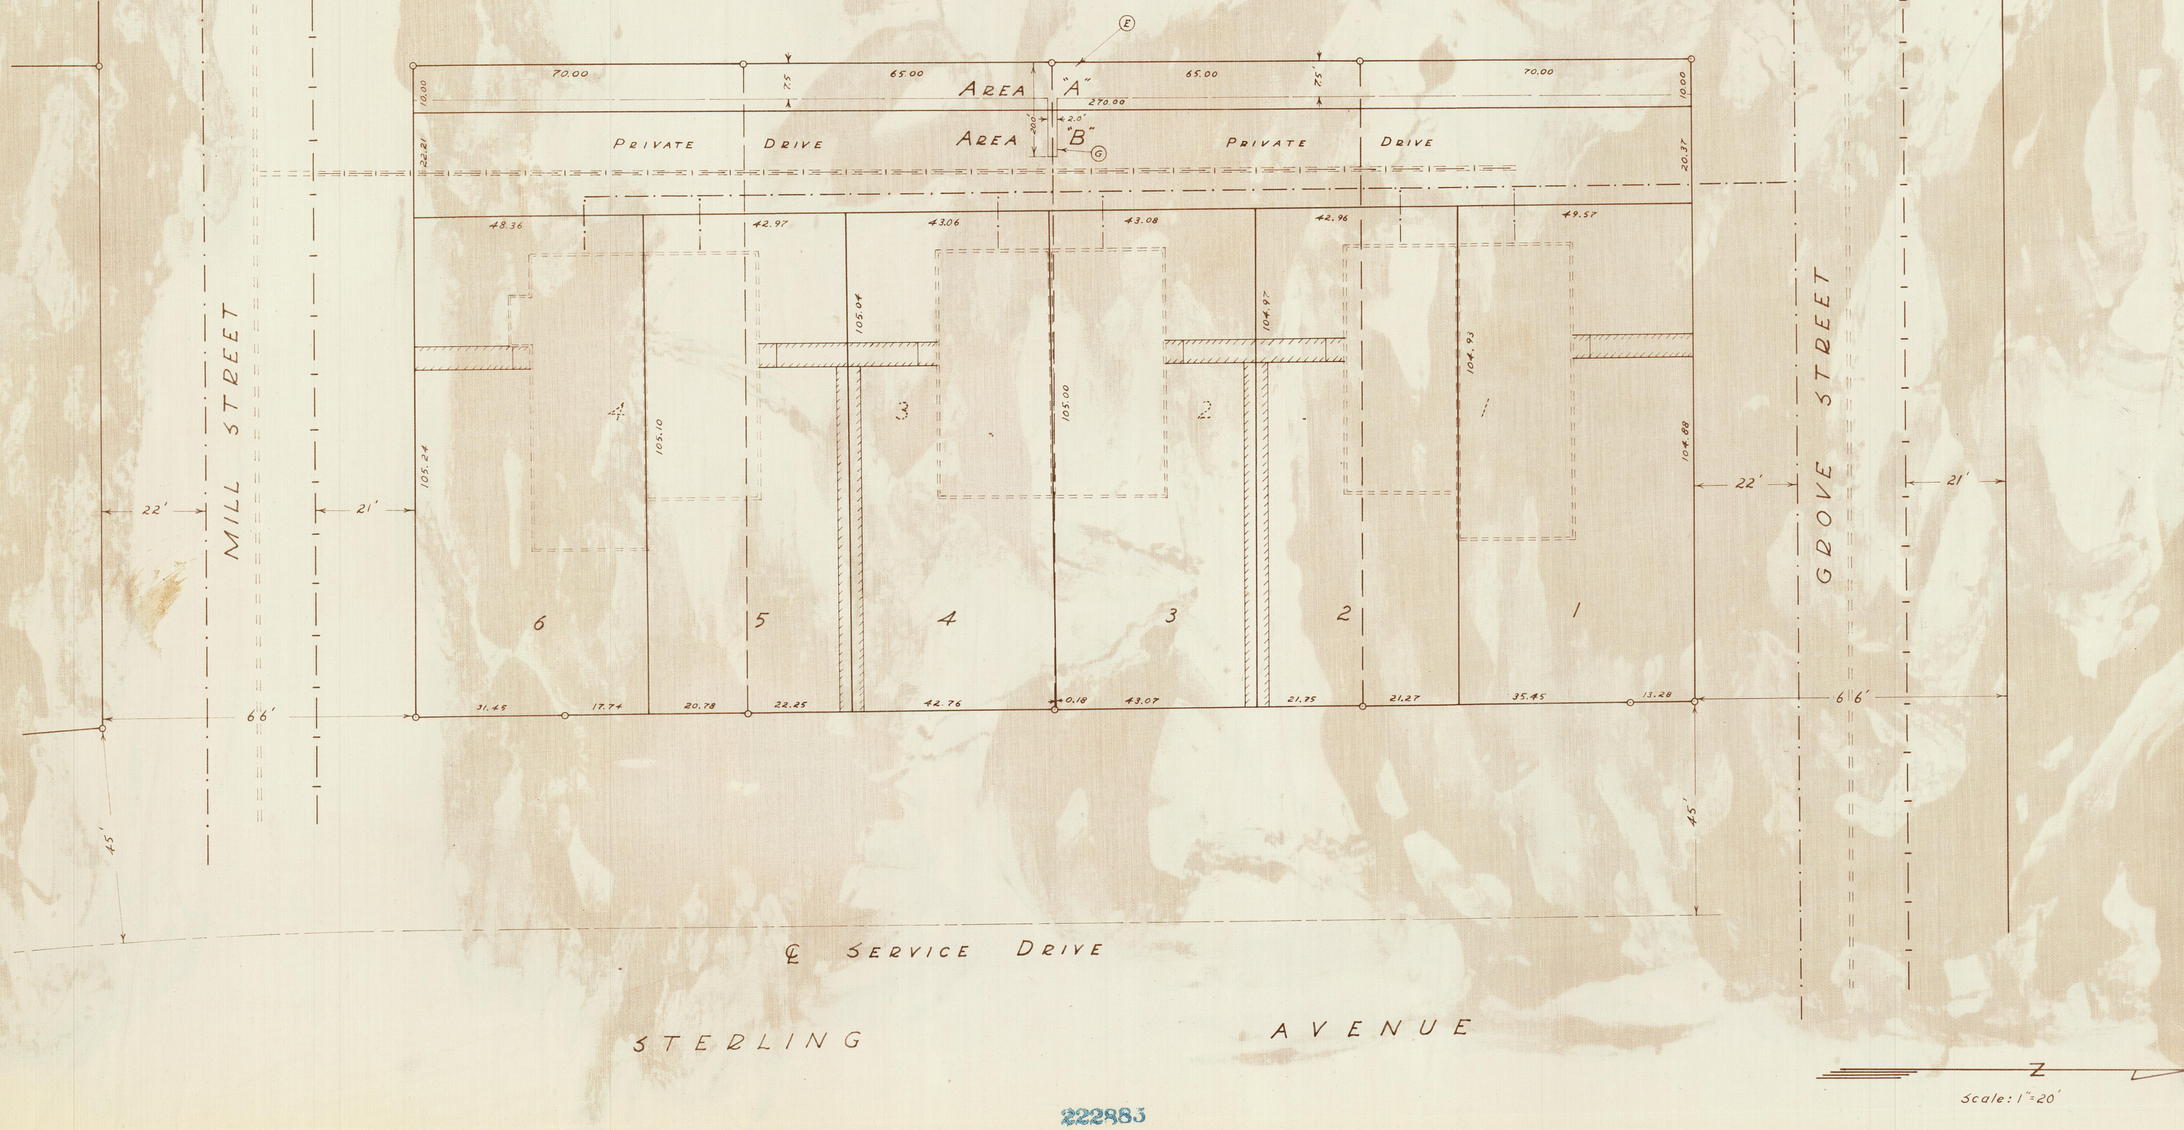

Transfer entered
this 21 day of June 1955
C. J. Tollefson
County Auditor.

C. V. Jones
Civil Engineer & Land Surveyor
Albert Lea, Minn
June 1955

222883

Office of Register of Deeds } SS.
Mower County, Minnesota }
I hereby certify that the within instrument was filed for record on the 21 day of June A.D. 1955 at 10:30 o'clock A.M. and duly recorded in Book 8 of Plats on page 27
Paul M. Enger
Register of Deeds
By Dorothy Johnson, Deputy

Legend

- Sidewalk
- Water line
- Gas line
- Sewer
- Easement
- Wall centered
- Building

COUNTY AUDITOR'S AND SURVEYOR'S CERTIFICATES ARE RECORDED IN BOOK 5 MISCELLANEOUS PAGE 250
DATE June 21, 1955 Paul M. Enger
REGISTER OF DEEDS
by Dorothy Johnson, Deputy