
BEL-AIR

SECOND ADDITION TO THE CITY OF AUSTIN

MOWER COUNTY — STATE OF MINNESOTA

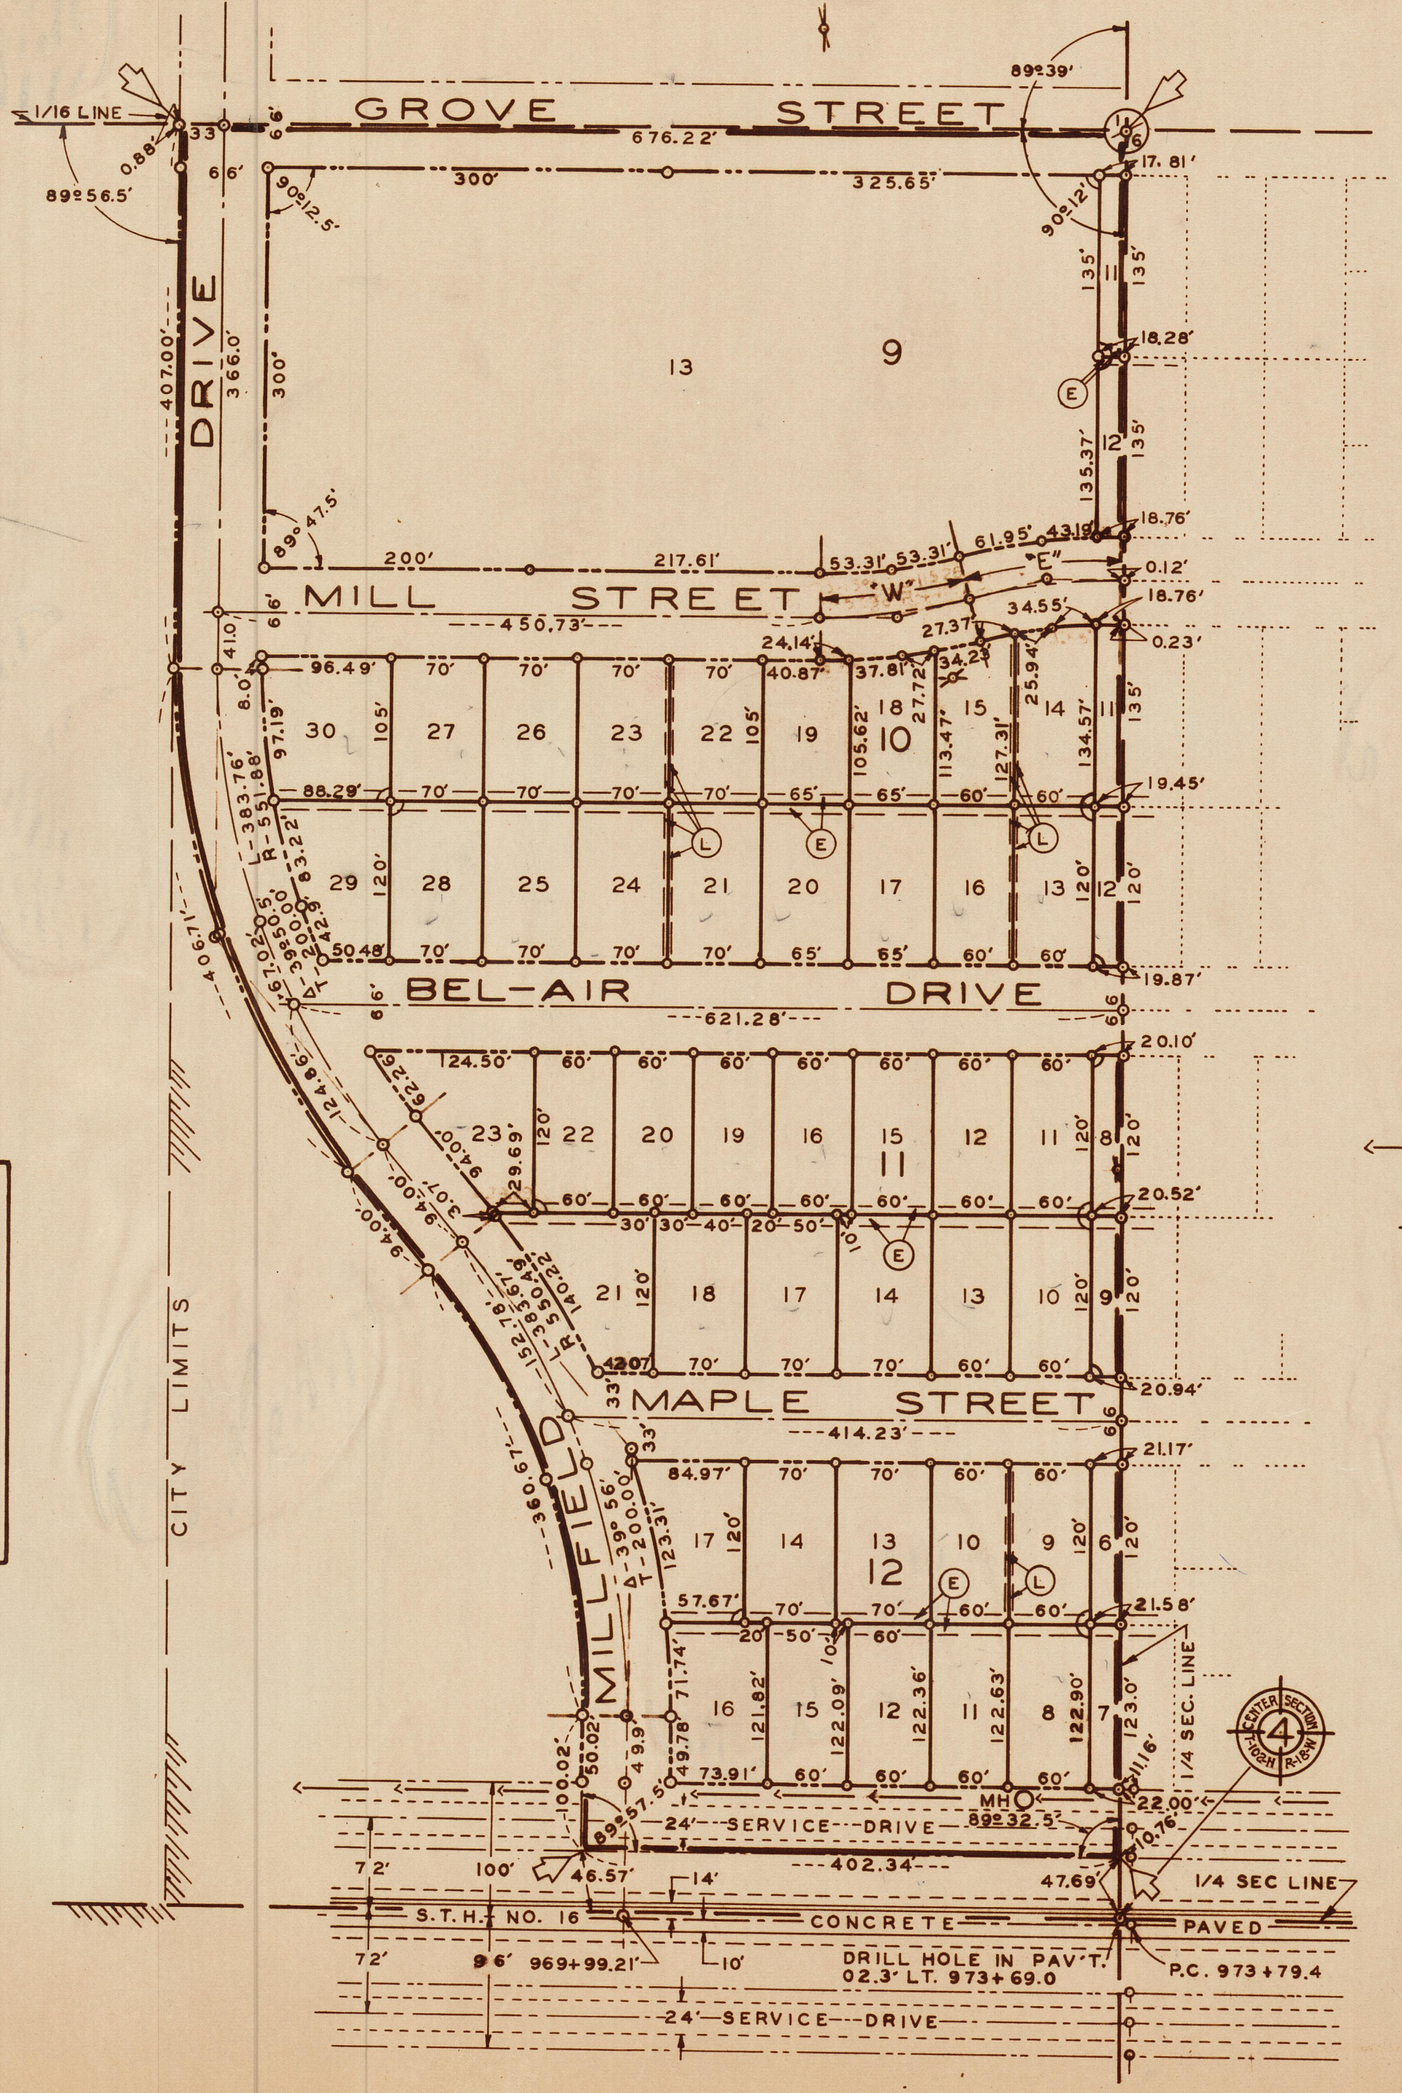

MILL STREET CURVES		
"W" - C.L -		"E"
15°00' - Δ -		15°00'
57.96' - T -		57.96'
115.26' - L -		115.26'
440.25' - R -		440.25'
3.80' - E -		3.80'

212909

Office of Register of Deeds } SS.
Mower County, Minnesota }

I hereby certify that the within instrument was filed for record on the 17 day of Sept A.D. 1953 at 11 o'clock A M and duly recorded in Book 8 of Plats on page 14.

Register of Deeds

By _____, Deputy

SYMBOLS

- IRON STAKE MON. SET
- 90° ANGLE
- POWER POLE
- SEWER
- MH MANHOLE
- ADDITION CORNER
- EASEMENT - SEE DETAILS


PLATTED AREA = 17.79 ACRES

SCALE:- 1" = 100 FT.

I hereby certify that this survey, plan, or report was prepared by me or under my direct supervision and that I am a duly Registered Land Surveyor under the laws of the State of Minnesota.

Date _____ Reg. No. _____

EASEMENT DETAILS

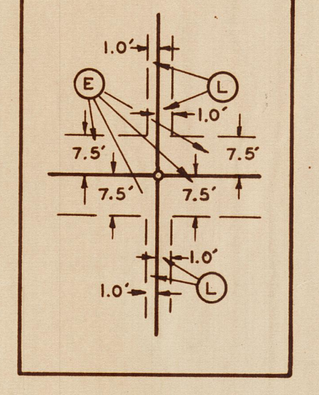

CITY OF AUSTIN	RES. NO.	DATE
ANNEXATION		
PLAT		
APPROVALS		
MAYOR		
CITY ENGINEER		
CITY RECORDER		

FILED FOR RECORD		
CERTIFICATES	BOOK	PAGE
DEDICATION	1 Mis	455
SURVEYOR'S	1 Mis	455
City Recordings	1 Mis.	455

Darel M Berg — REGISTER OF DEEDS

9-14-53 — DATE