
1.

AUDITOR'S PLAT of BEL-HAVEN

A SUBDIVISION OF PART OF BLOCK 3
IN BEL-AIR FIRST ADDITION TO THE CITY OF AUSTIN
COUNTY OF MOWER STATE OF MINNESOTA

Copy

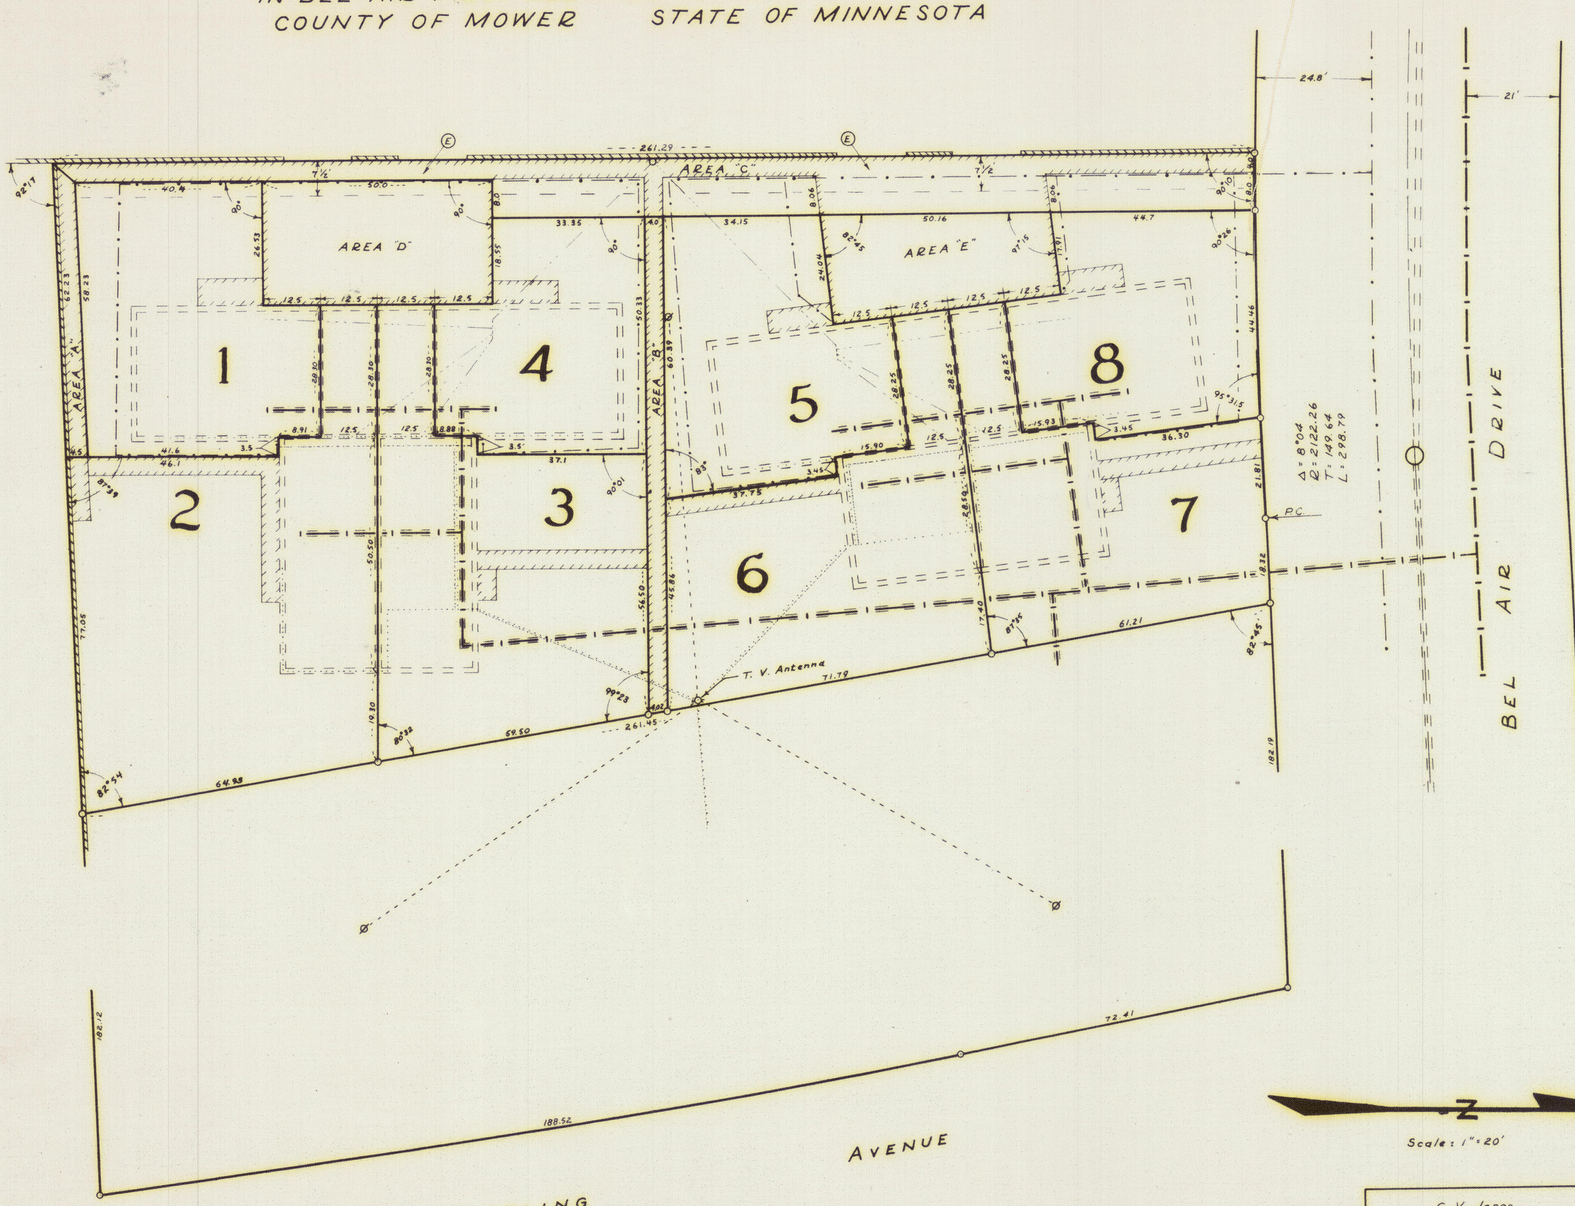

Legend

- Property line
- Sidewalk
- Water line
- Gas line
- Wall centered
- Concrete wall
- Electrical service line
- Easement
- Guy pole
- Building
- Sewer
- Guy wire
- T.V. line
- Phone line

Scale: 1" = 20'

C. V. Jones
Civil Engineer & Land Surveyor
Albert Lea, Minnesota

Owners
COUNTY AUDITOR'S AND SURVEYOR'S CERTIFICATES ARE RECORDED IN
BOOK 10 OF PLATS ON PAGE 2
DATE June 9, 1960 Burl M. Cooper
REGISTER OF DEEDS
by Dorothy Johnson Deputy

COPY