
BERRY'S ADDITION TO AUSTIN

Mower County Min. T.

Note! Berrys addition to Austin is in the East half (E.½) of the North West quarter (N.W.¼) of the South East quarter (S.E.¼) of Section No. three (3) in Township No. One Hundred and two (102) North of Range No (18) Eighteen west of the Fifth Principal Meridian, Mower County, Minnesota Territory. All distances are expressed in feet and fractions of a foot. Names, Widths, Courses, boundaries, and extent of Streets and precise lengths and widths of Lots are designated on plat. A Stone 17¾ inches long and 4½ inches by 6 inches at top is planted and fixed in the ground at the North East corner of Lot No. one (1) in Block No. one (1) which point is 33 feet South 5° 30' East of a point 1367 feet South 81° 25' W. of the quarter post on the East line of said Section No. three (3). Scale 66 feet to the inch.

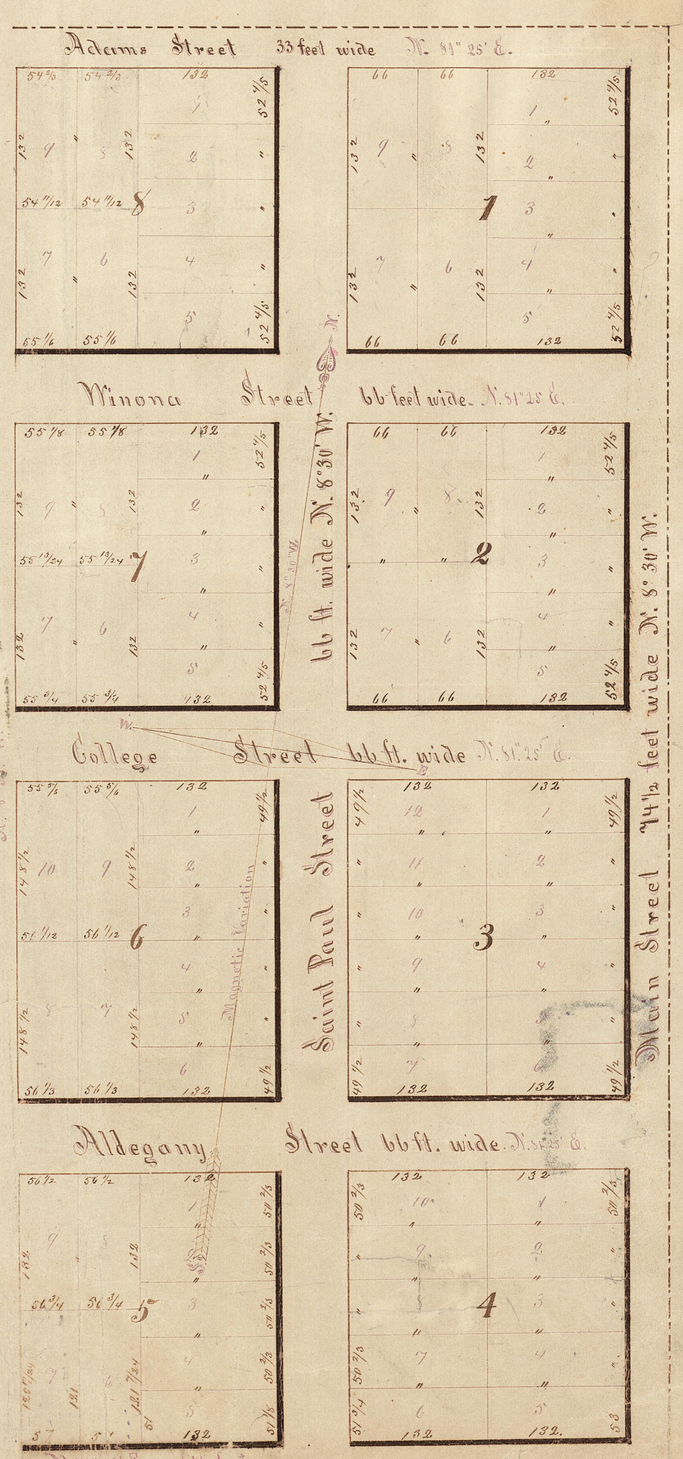

We Daniel B. Johnson jr. and Arthur W. Billings do hereby Certify that we are the Surveyors of Berrys addition to Austin in the County of Mower & Territory of Minnesota, that said addition is Surveyed and laid out according to the Statute in such case made and provided and that the accompanying plat (with notes) is a correct plat of said addition according to actual Survey made Sept 12th 1856.

Daniel B. Johnson Jr. } Surveyors
Arthur W. Billings

We Daniel B. Johnson jr. & A. W. Billings Surveyors as aforsaid and John M. Berry Sole proprietor of Berrys addition to Austin, Mower Co. M. T. do hereby severally acknowledge the accompanying Plat thereof

Daniel B. Johnson Jr. } Surveyors
Arthur W. Billings
John M. Berry Proprietor

Territory of Minnesota
County of Mower

On the 12th day of September A.D. 1856 personally appeared before me a Notary Public in and for said Territory, Daniel B. Johnson Jr., Arthur W. Billings and John M. Berry to me known to be the signers of the within acknowledgement and severally acknowledged the within Plat of Berrys addition to Austin in said County and Territory

Alanson B. Vaughn
Notary Public

Filed for Record October 7th 1856 at 4 o'clock P.M.